N

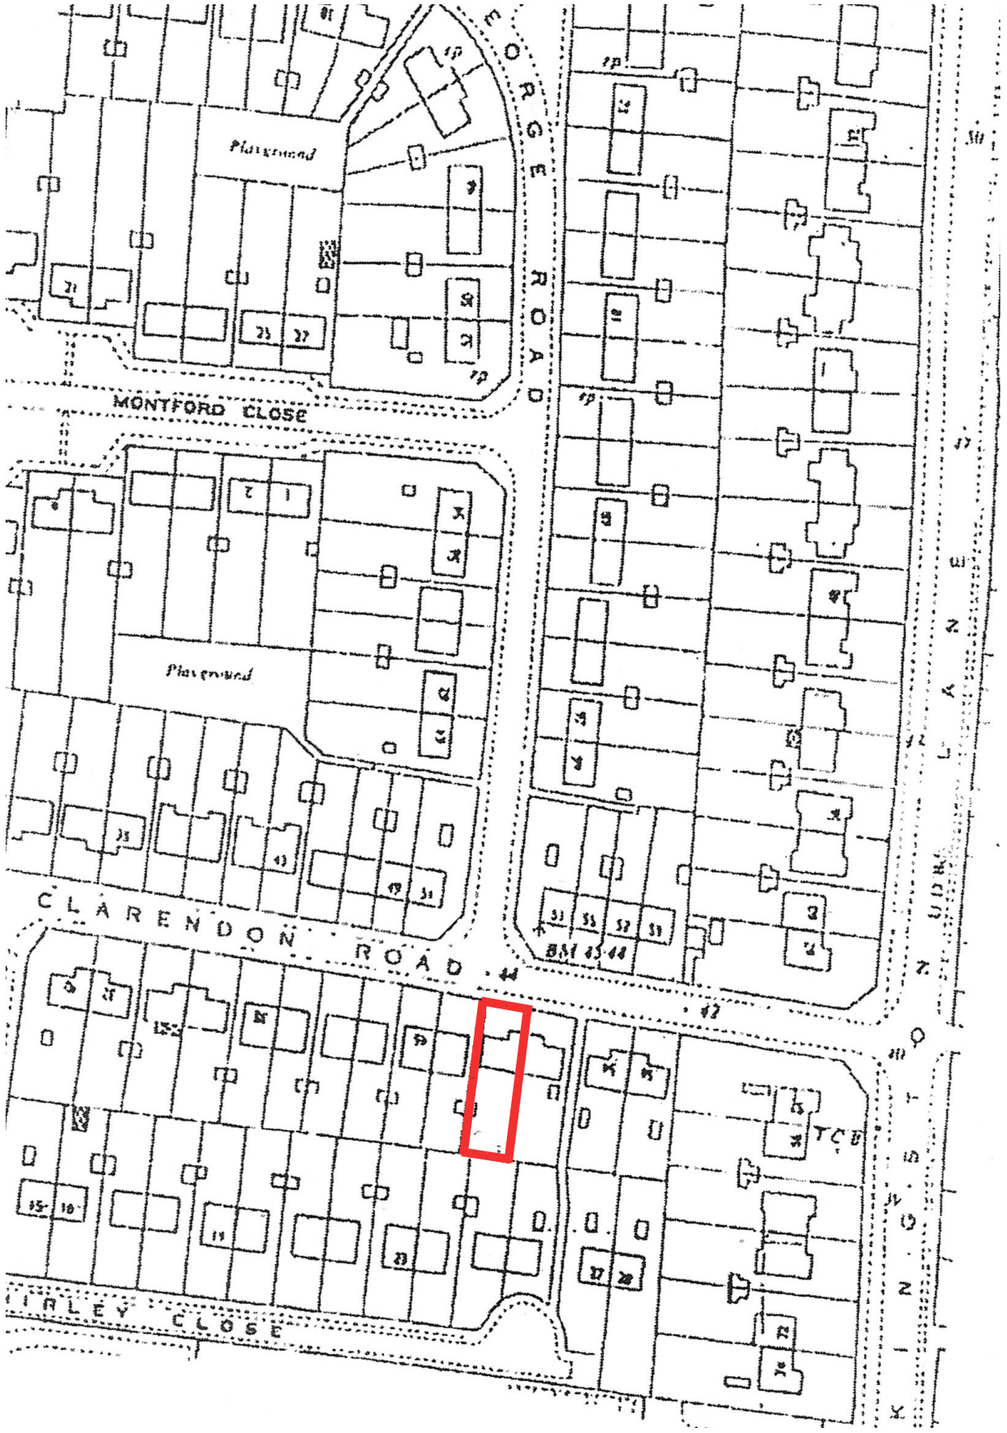

Site Location Plan 1:1250

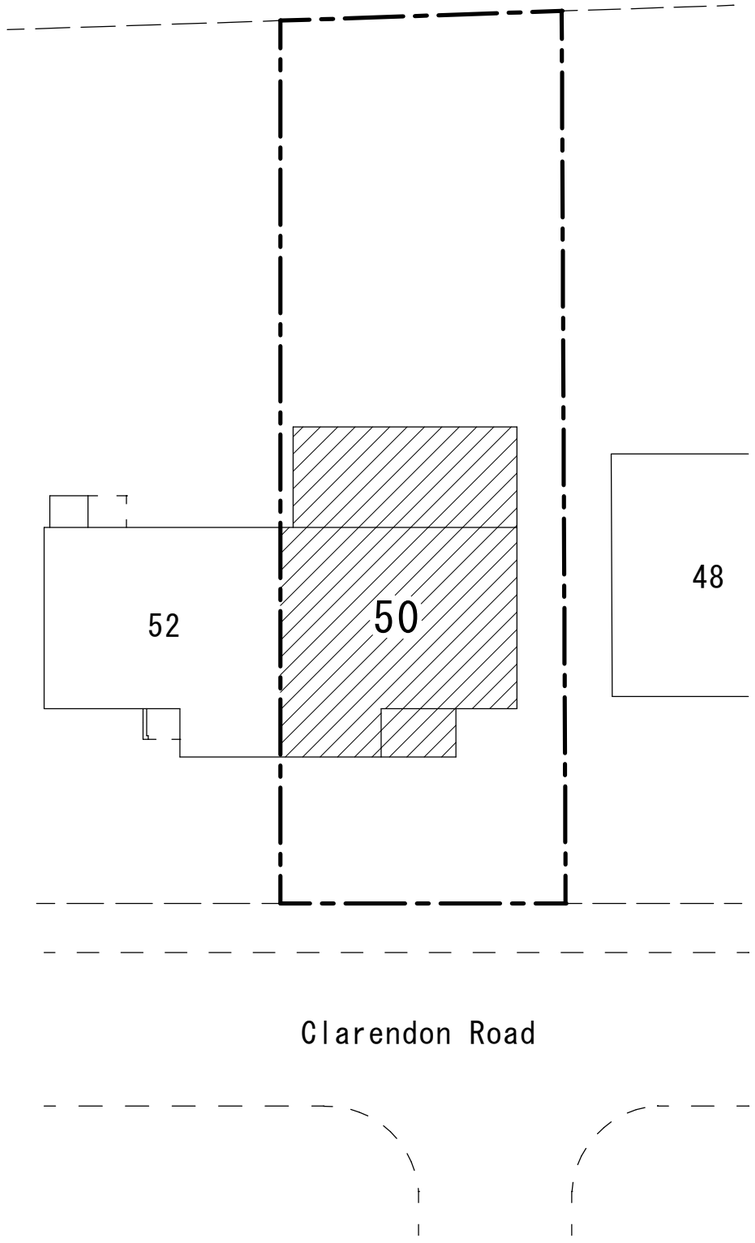

Block Plan 1:200

Extension Plan for

KUROKI-KENNEDY's

50 Clarendon Road
Shoreham-by-Sea
West Sussex
BN43 6YG

Site Location Plan & Block Plan	1:1250 1: 200	1/5