
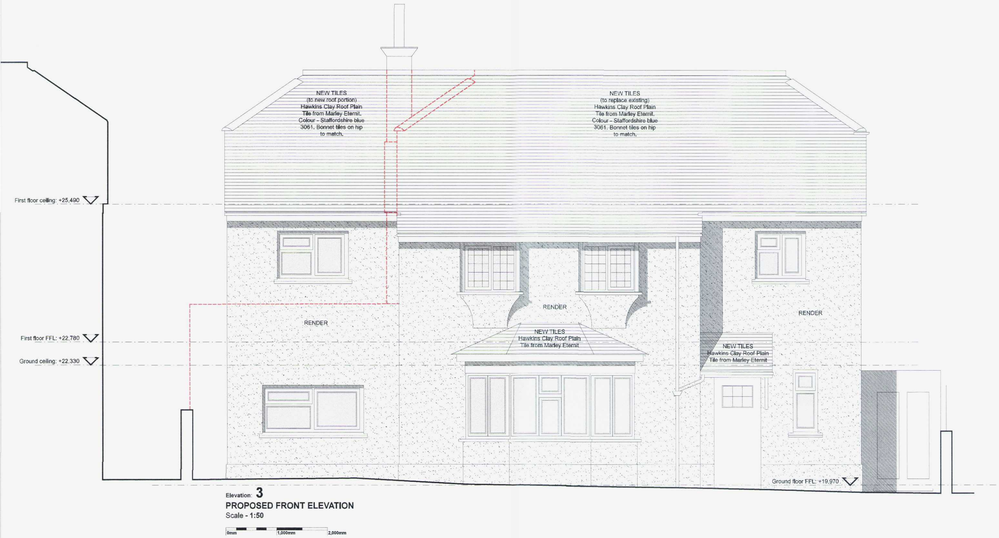


Elevation **3**

PROPOSED FRONT ELEVATION


Scale - 1:50

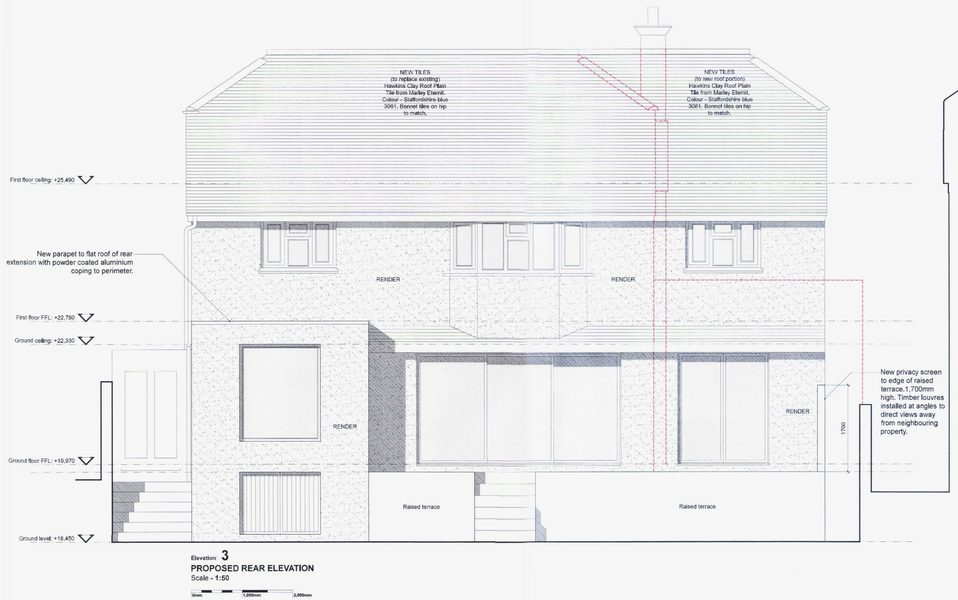

Elevation **3**

PROPOSED REAR ELEVATION


Scale - 1:50

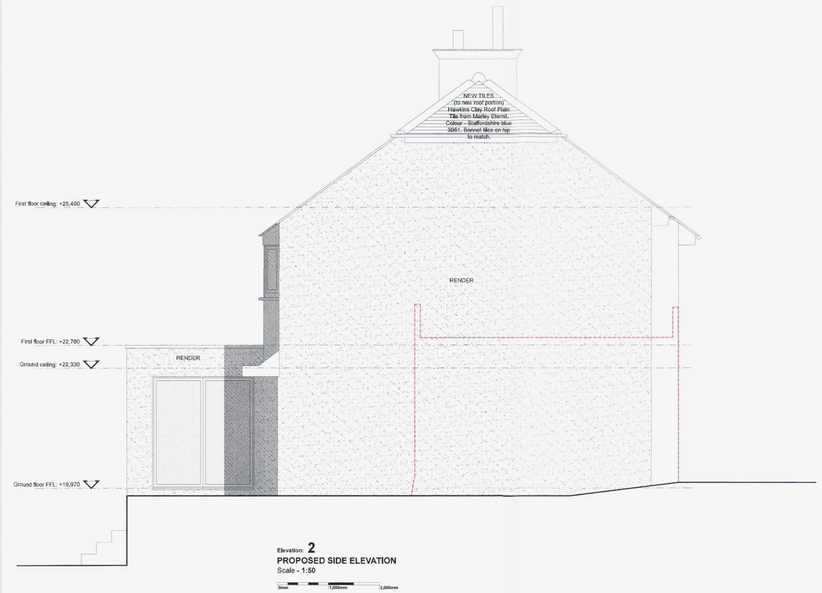

Elevation **2**

PROPOSED SIDE ELEVATION

Scale - 1:50

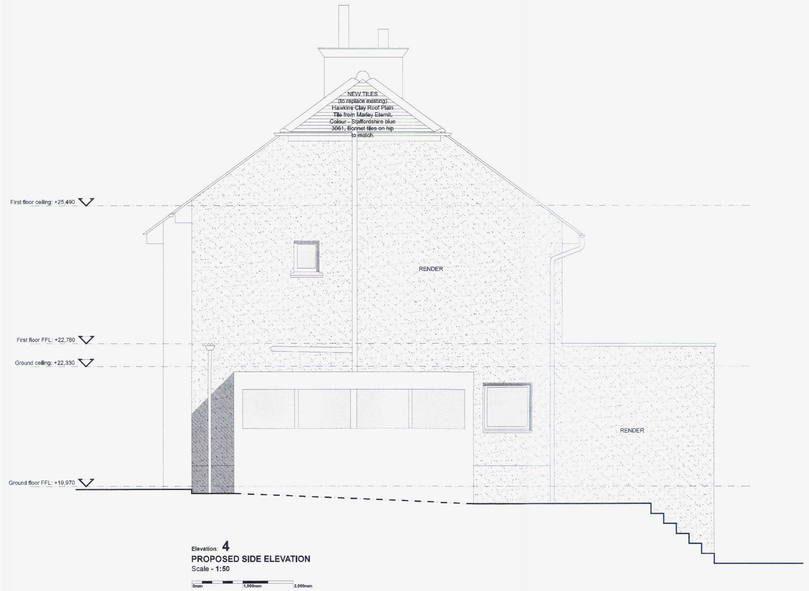

Elevation **4**

PROPOSED SIDE ELEVATION

Scale - 1:50

AMENDMENT

ADUR & WORTHING
PLANNING SERVICES
PLAN | AWDM/1285/17
VALID | Rec'd 21 SEP 2017

Rev:	Date:	Notes:	Drawn by:
A	21.09.17	Issued for approval.	JMP
/	10.08.17	Issued for approval.	JMP

59 SOUTHDOWN ROAD

SHOREHAM-BY-SEA
WEST SUSSEX
BN43 5AL

029-(PE)1-A

PROPOSED ELEVATIONS

SCALE: 1:50 @ A1
DRAWN BY: JMP
STATUS:

APPROVAL

NOTES:
Do not scale from this drawing, use given dimensions. All measurements and site conditions are to be checked prior to the preparation of drawings or commencement of works. This drawing belongs to James Patterson and is protected by the Copyright, Designs and Patents Act, 1998.