

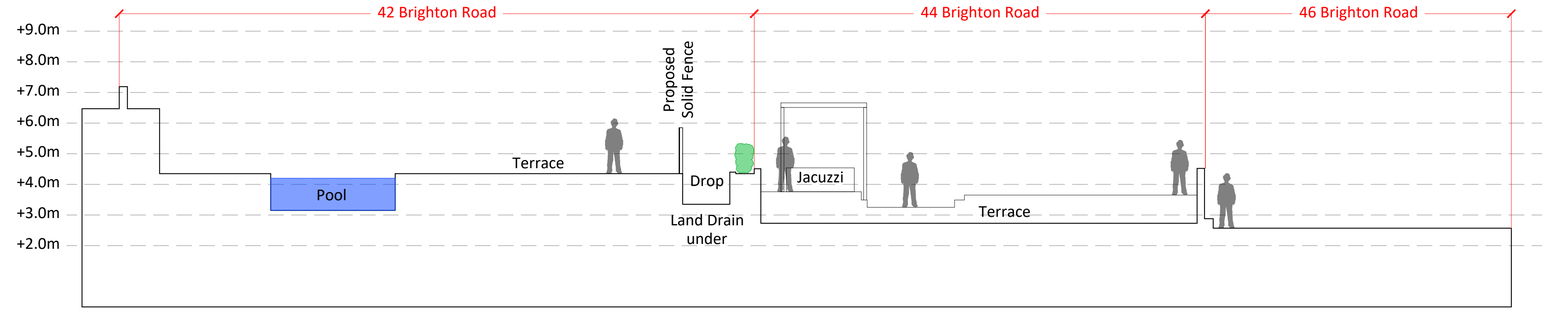


Section A-A

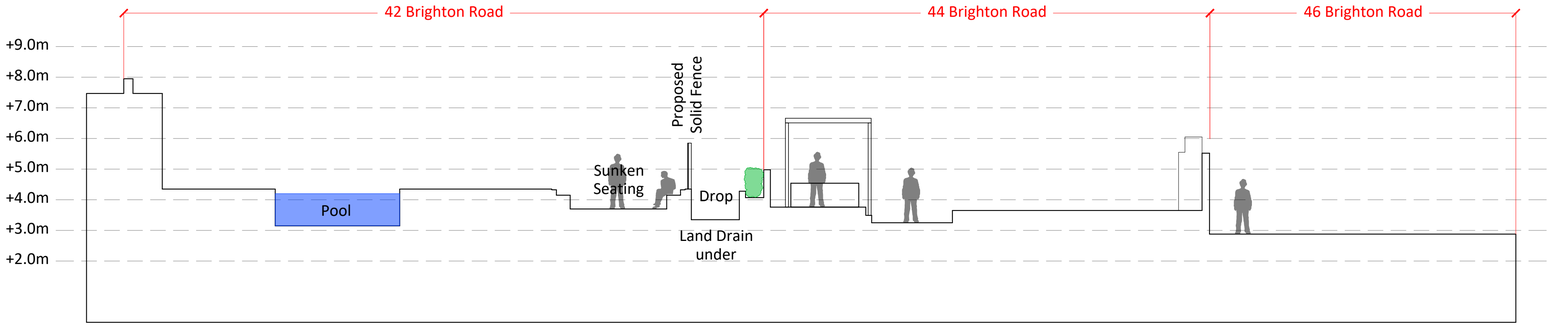

Section B-B

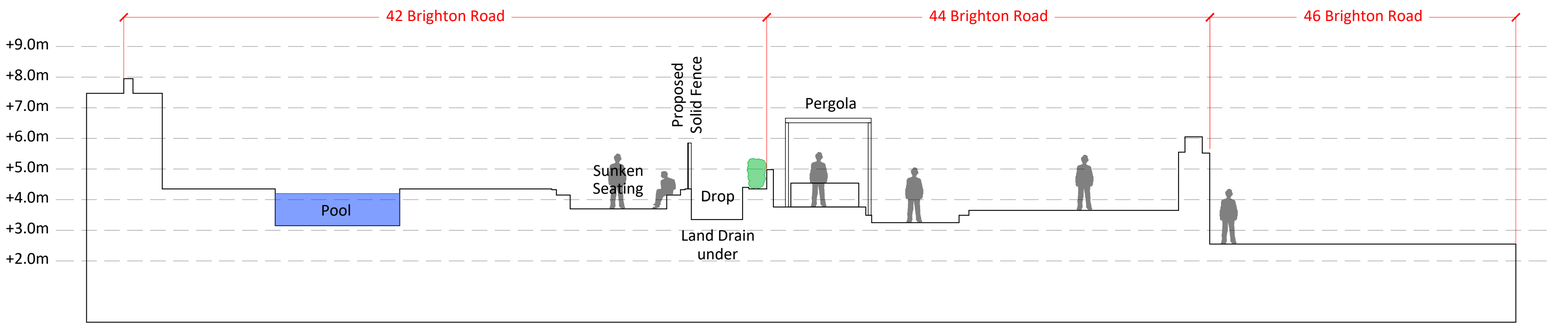

Section C-C

Copyright of this drawing remains the sole property of Domus Architecture unless otherwise assigned in writing. Do not scale from this drawing, figured dimensions are to be worked in all cases with any discrepancies reported to Domus prior to commencement of any work. Only the original drawing should be relied on.

Scale Bar:

North Point:

Revision	Date	Description	Checked

DOMUS architecture

One Campbell Street
Leeds
LS28 6DP

T: 0113 518 1010
E: info@domusarchitecture.co.uk
W: domusarchitecture.co.uk

Project: Proposed Replacement Dwelling

Site Address: 42 Brighton Road, Lancing BN15 8ET

Client: Mr Bernard

Title: Proposed Sections
Sheet 1 of 2

Date:	Scale:	Checked:
June 2024	1:100 @ A1	PS
Project:	**Dwg No:**	**Revision:**
1817	A3-12	-