Mel Humphrey
MRICS MBEng
39 Northease Drive
Hove, E. Sussex BN3 8PG
Mob. 07710558182
Email. mel_humphrey_uk@yahoo.co.uk

275 Upper Shoreham Road . Shoreham by Sea

Block Plan 1:500

0 10

Site Plan 1:1250

0 20

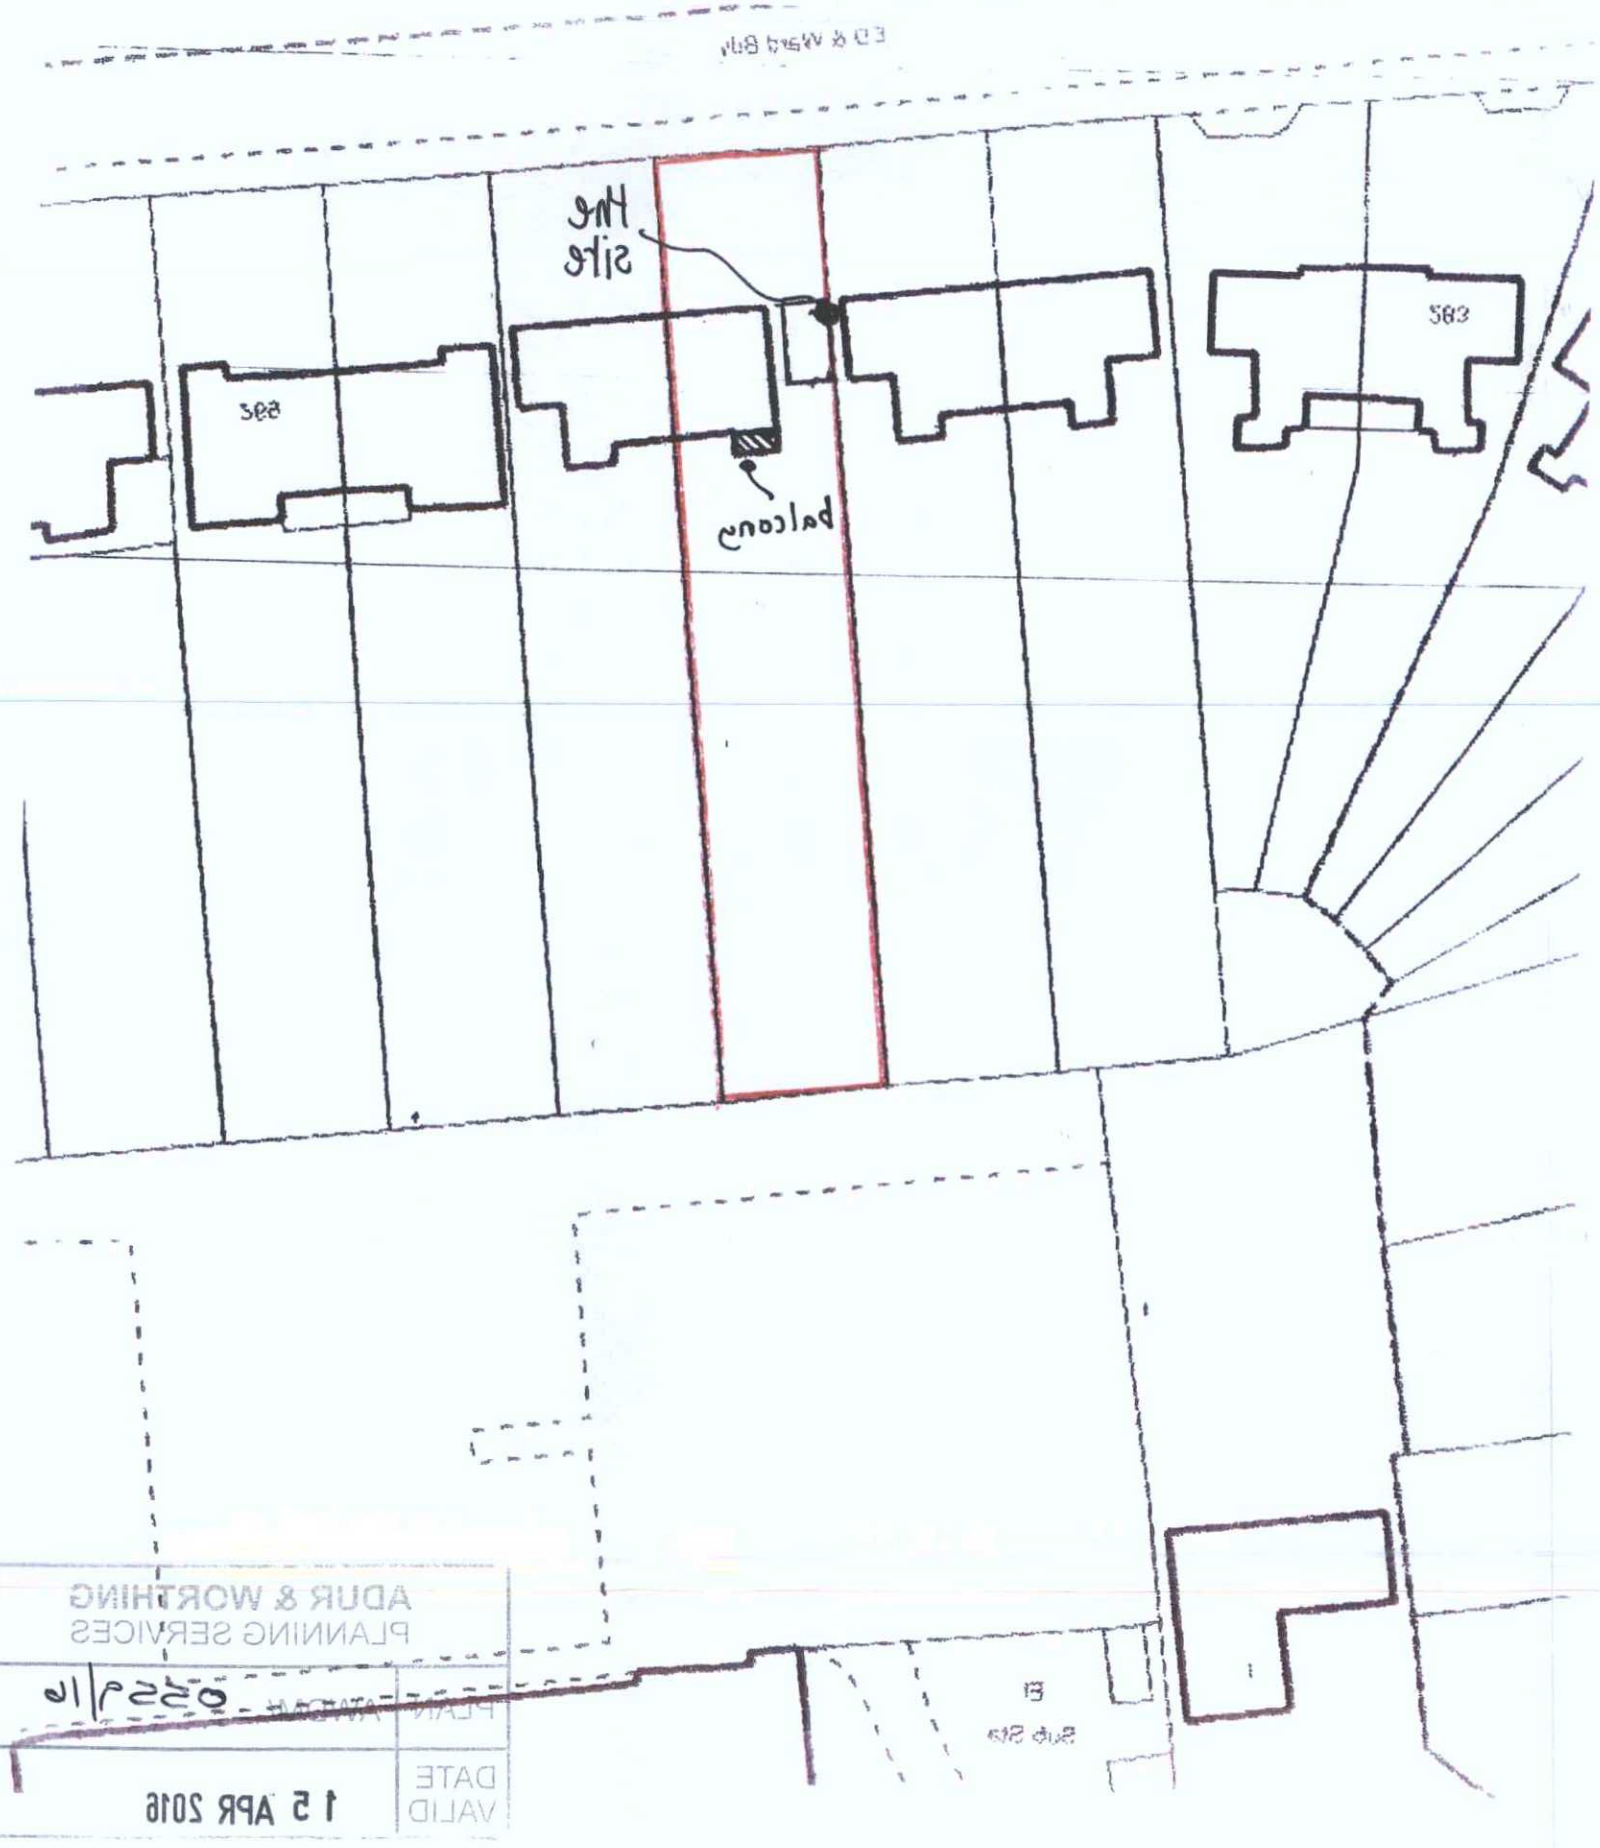



ADUR & WORTHING
PLANNING SERVICES

PLANS AMENDED

DATE VALID
15 APR 2016

(A3)