0599/16

15 APR 2016

1m 2m 3m 4m 5m

1:50 Scale Bar

Side Elevation

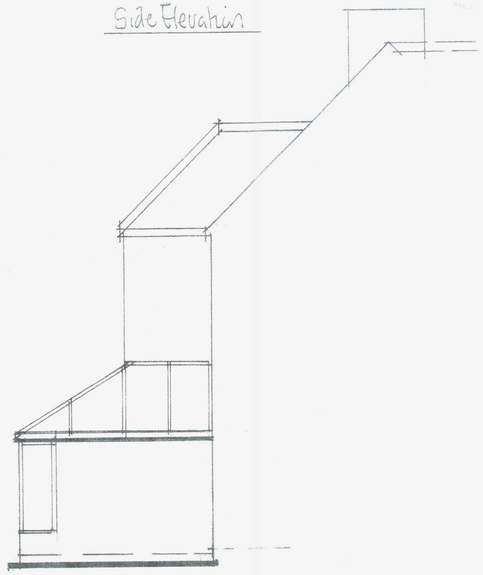

Side Elevation

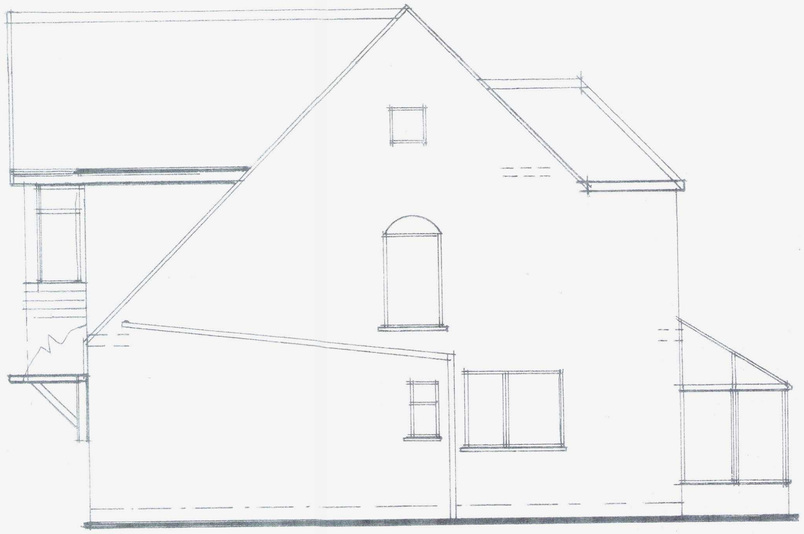

Rear Elevation

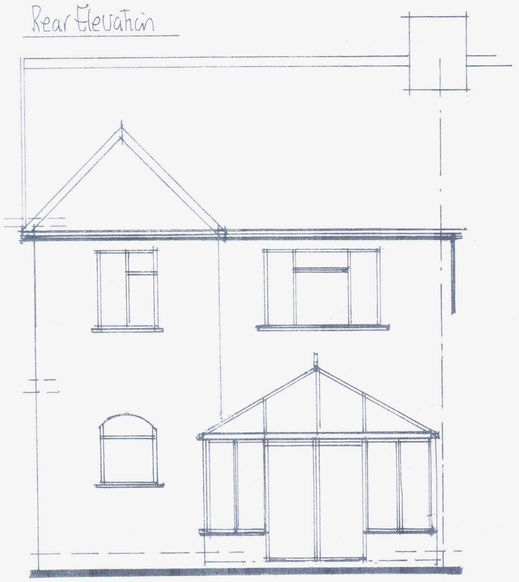

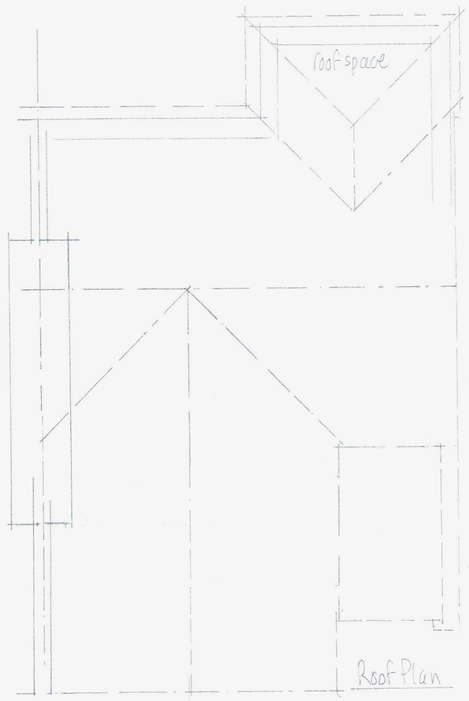

Roof Plan

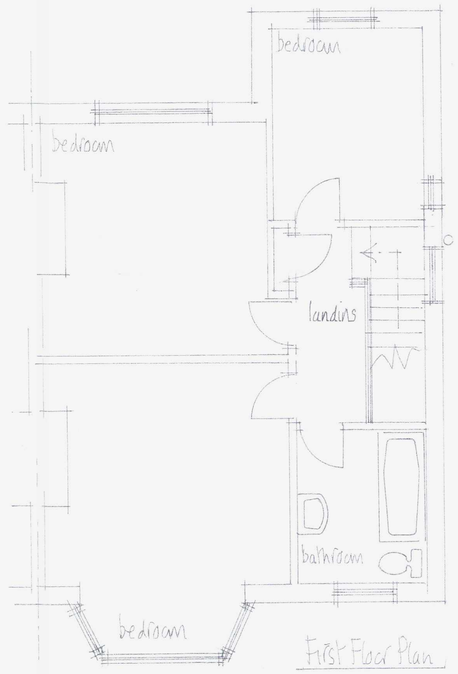

First Floor Plan

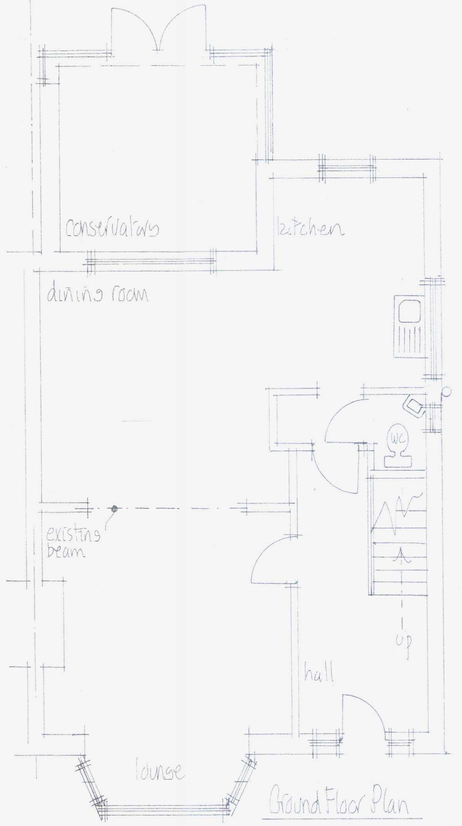

Ground Floor Plan

NOTES:
All dimensions must be checked on site and not scaled from this drawing.

Mel Humphrey
MRICS MBEng

39 Northease Drive
Hove East Sussex BN3 8PQ

RICS
Mobile: 07701 055182
Email: mel_humphrey_uk@yahoo.co.uk

Drawing Title
Existing Details @
275 Upper Shoreham Rd
Shoreham by Sea

Scale: 1:50

Date: Oct 15 Drawn by: MJH

October 15

Drg No: Rev: