
Plan 2 of 3

The property owner is required to serve a party structure notice on the adjoining owner as required by The Party Wall etc Act 1996.

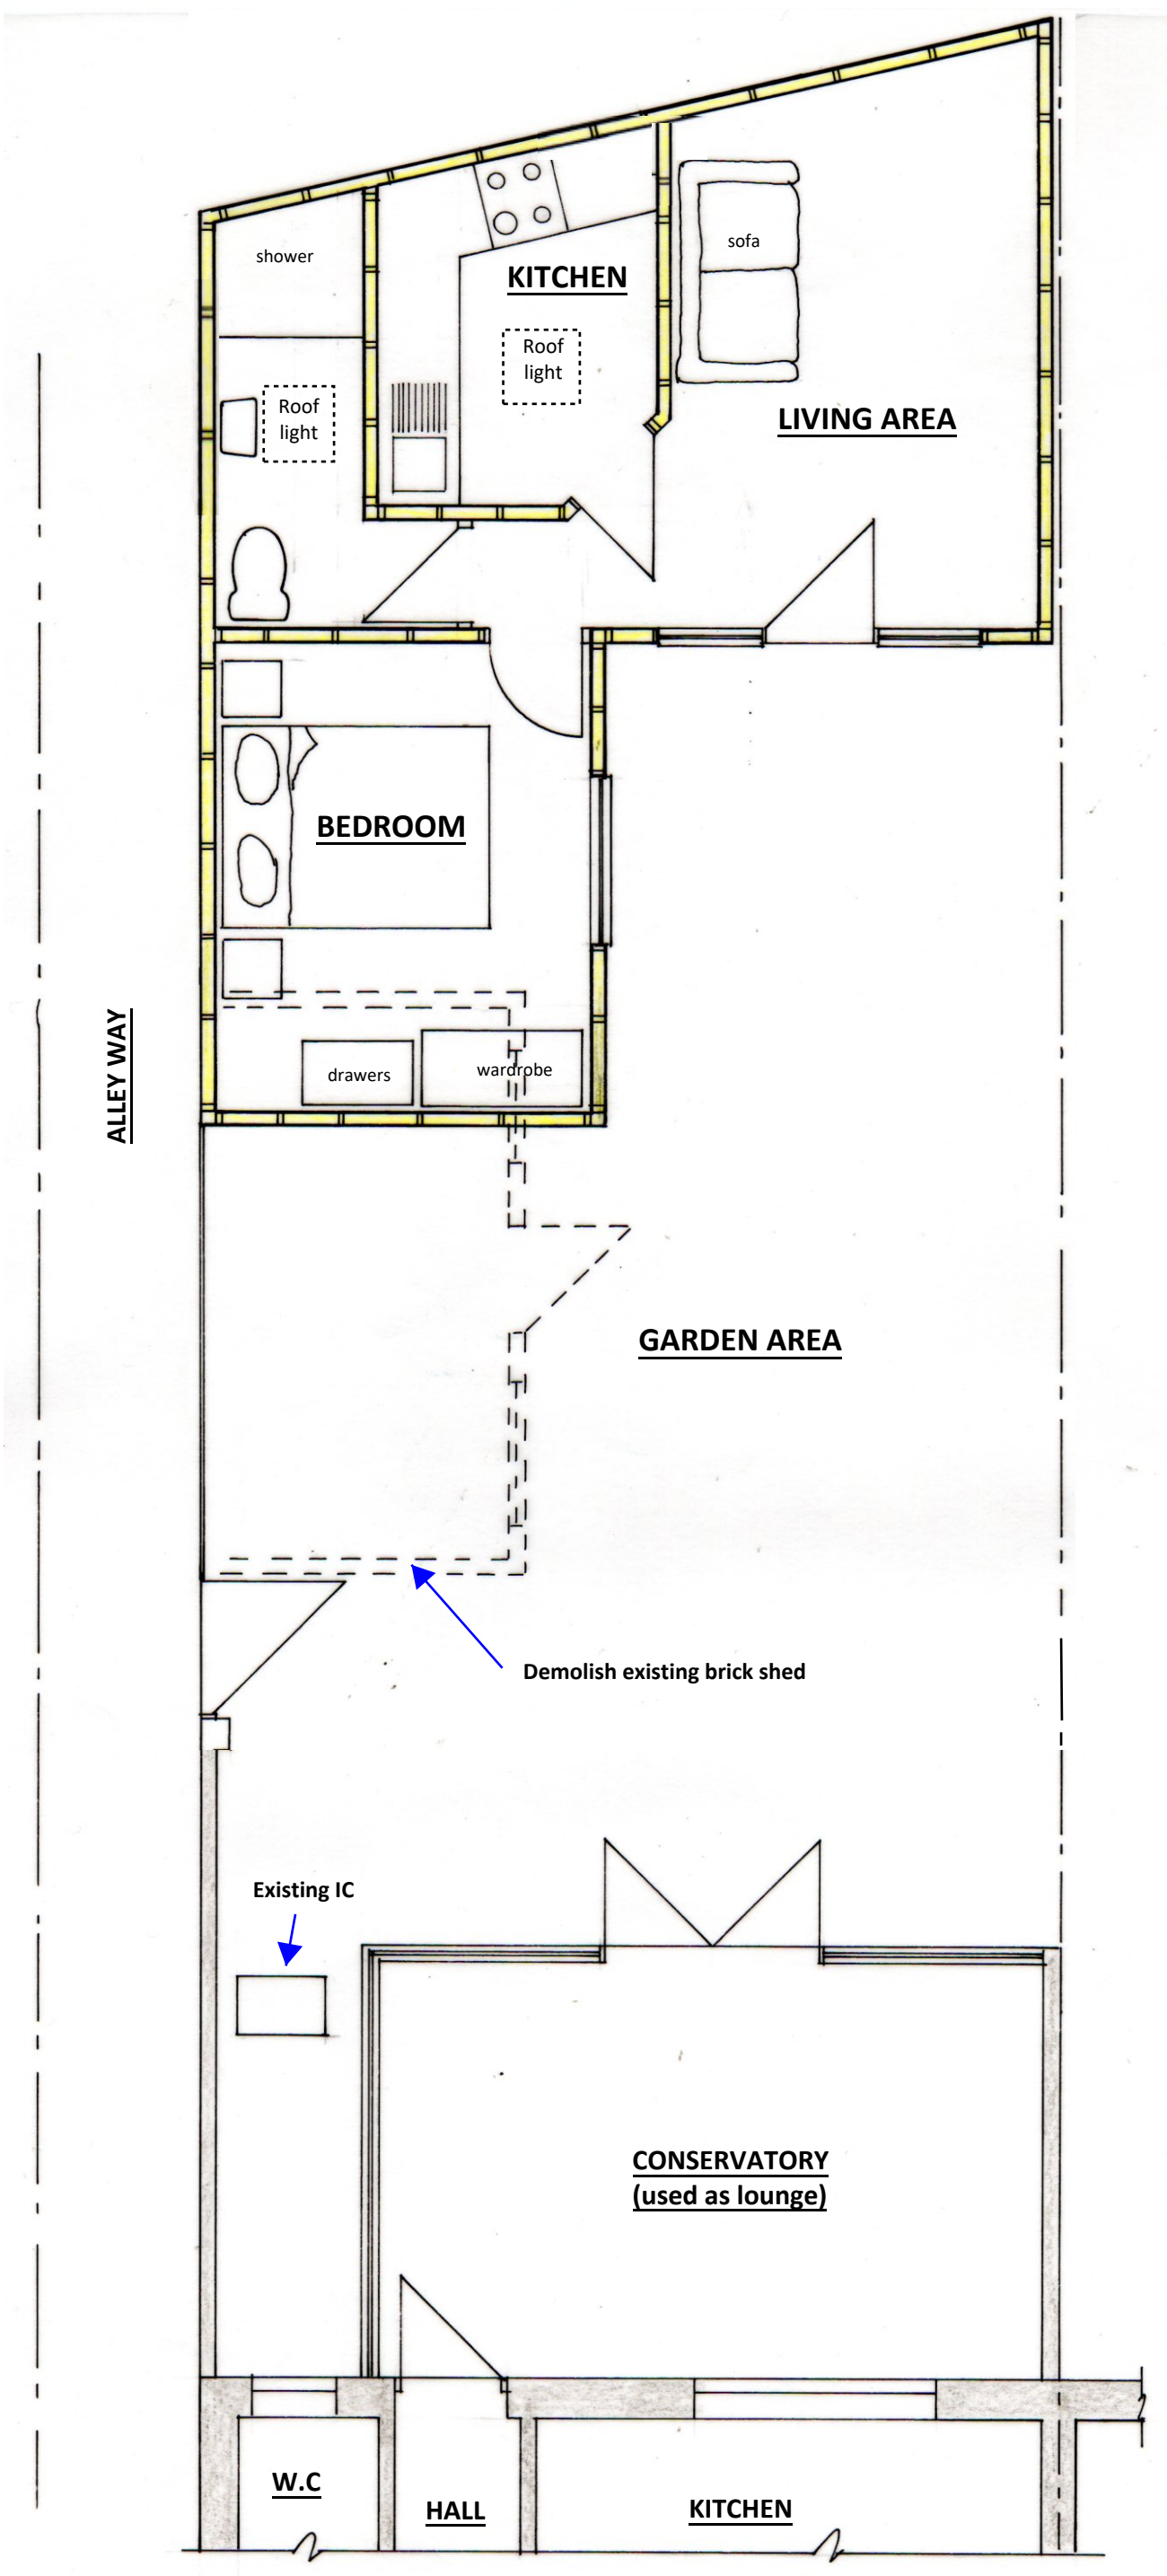

1:50

10 8 6 4 2 0

S.Barrett C.Build E, CABE Architectural, Structural & Party Wall Services. bsbpartywalls@yahoo.co.uk 07974 715009	**66 SHADWELLS ROAD, LANCING**	**DETACHED LIVING ACCOMODATION IN GARDEN FOR CARERS**	**CLIENT:** Mrs Smith **DATE:** 13.01.2021 **DRWG No:** BSB/21/825/2/A	**A3**