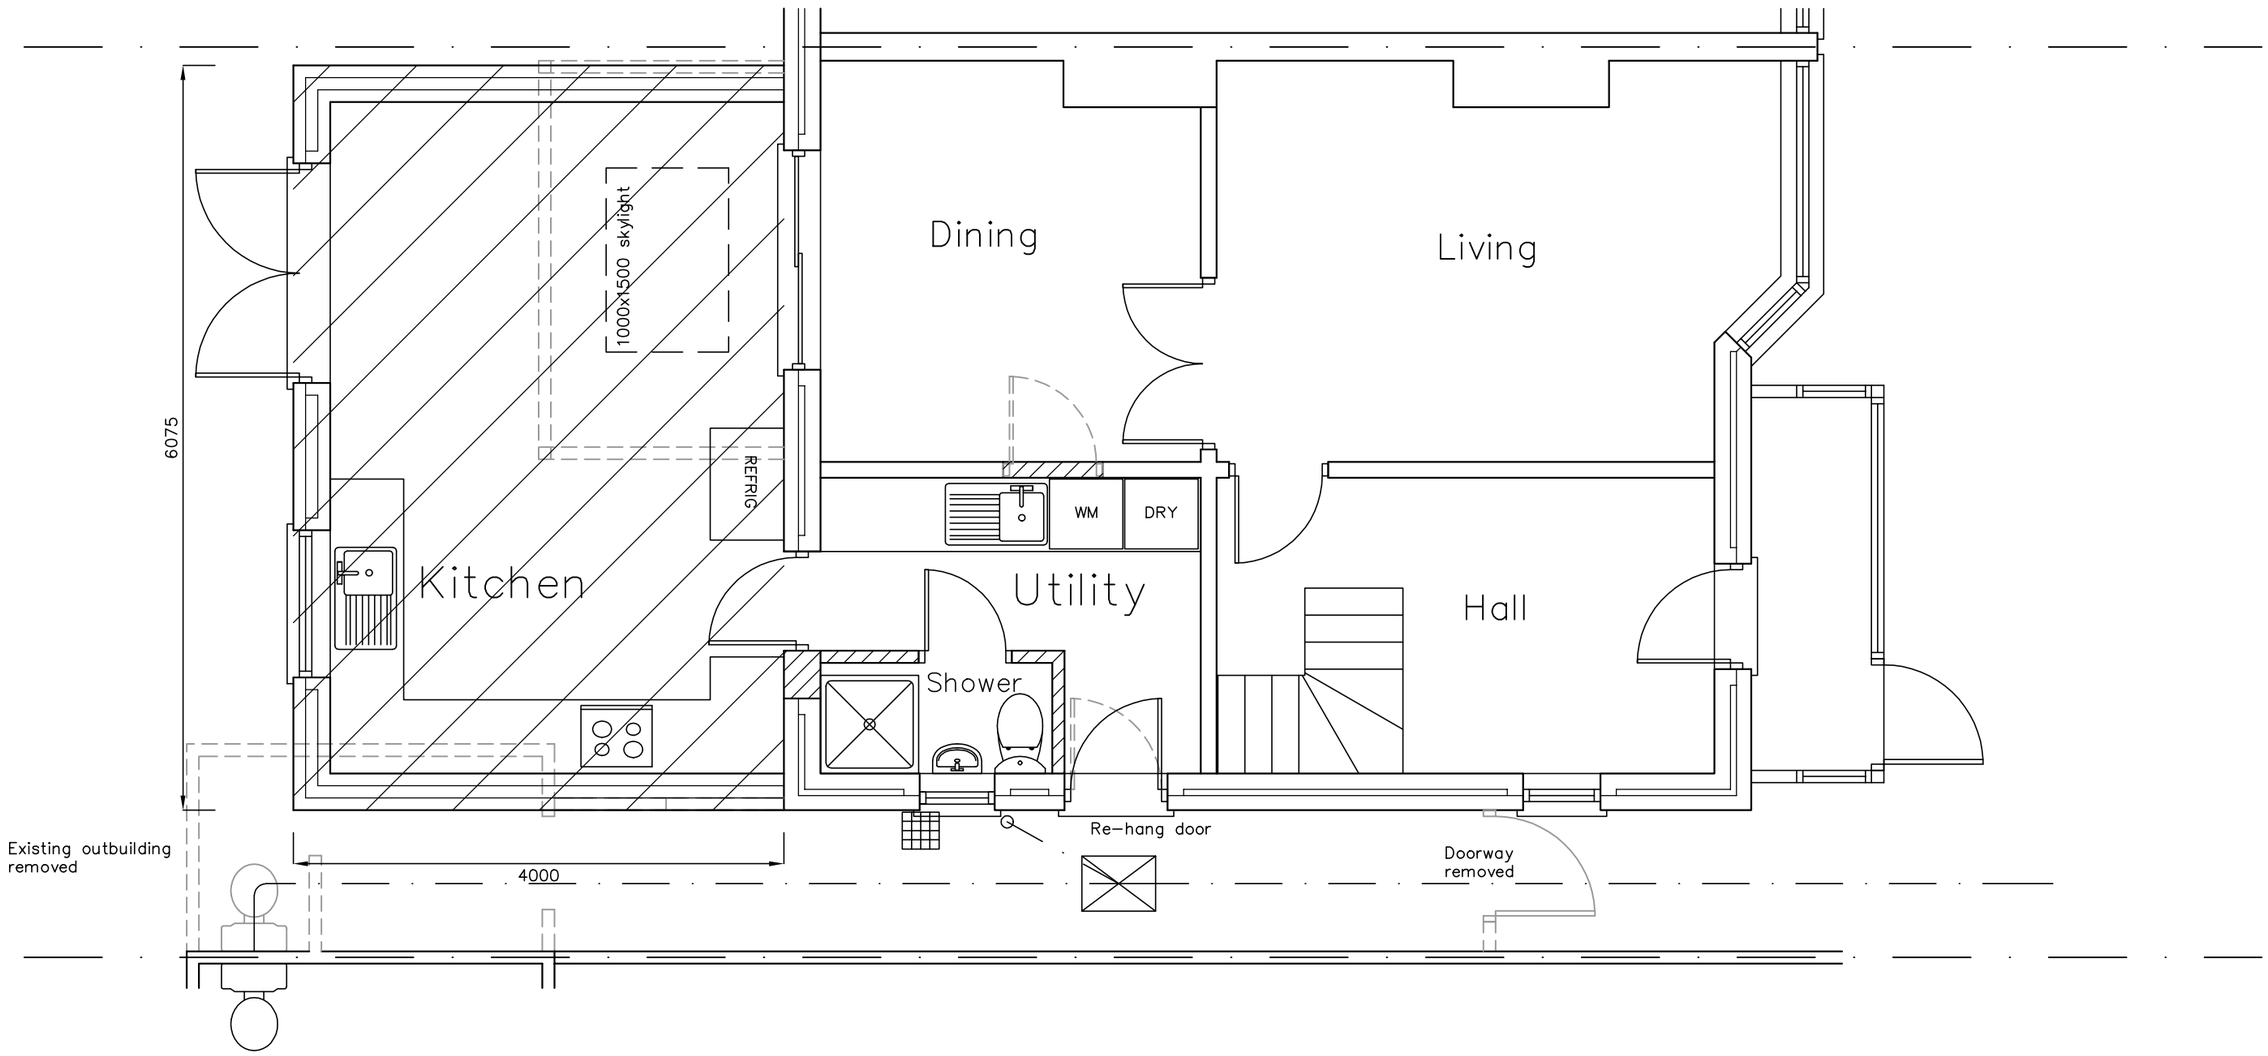


138 Tower Road,
Lancing,
BN15 9JN

PROPOSED GF PLAN

Revisions
a) Interior amendments 30/04/18 AJB
b)
c)
d)

CAAD
Critchley Architecture And Design
Contact: 02392 474 919 | info@caad.online
The Old Brewery,15E South Street, Havant, PO9 1BU

Scale A3 = 1:50
Drawn JGF/JHL
Date 24/04/18

18045-401 A

5m 10m 15m 20m