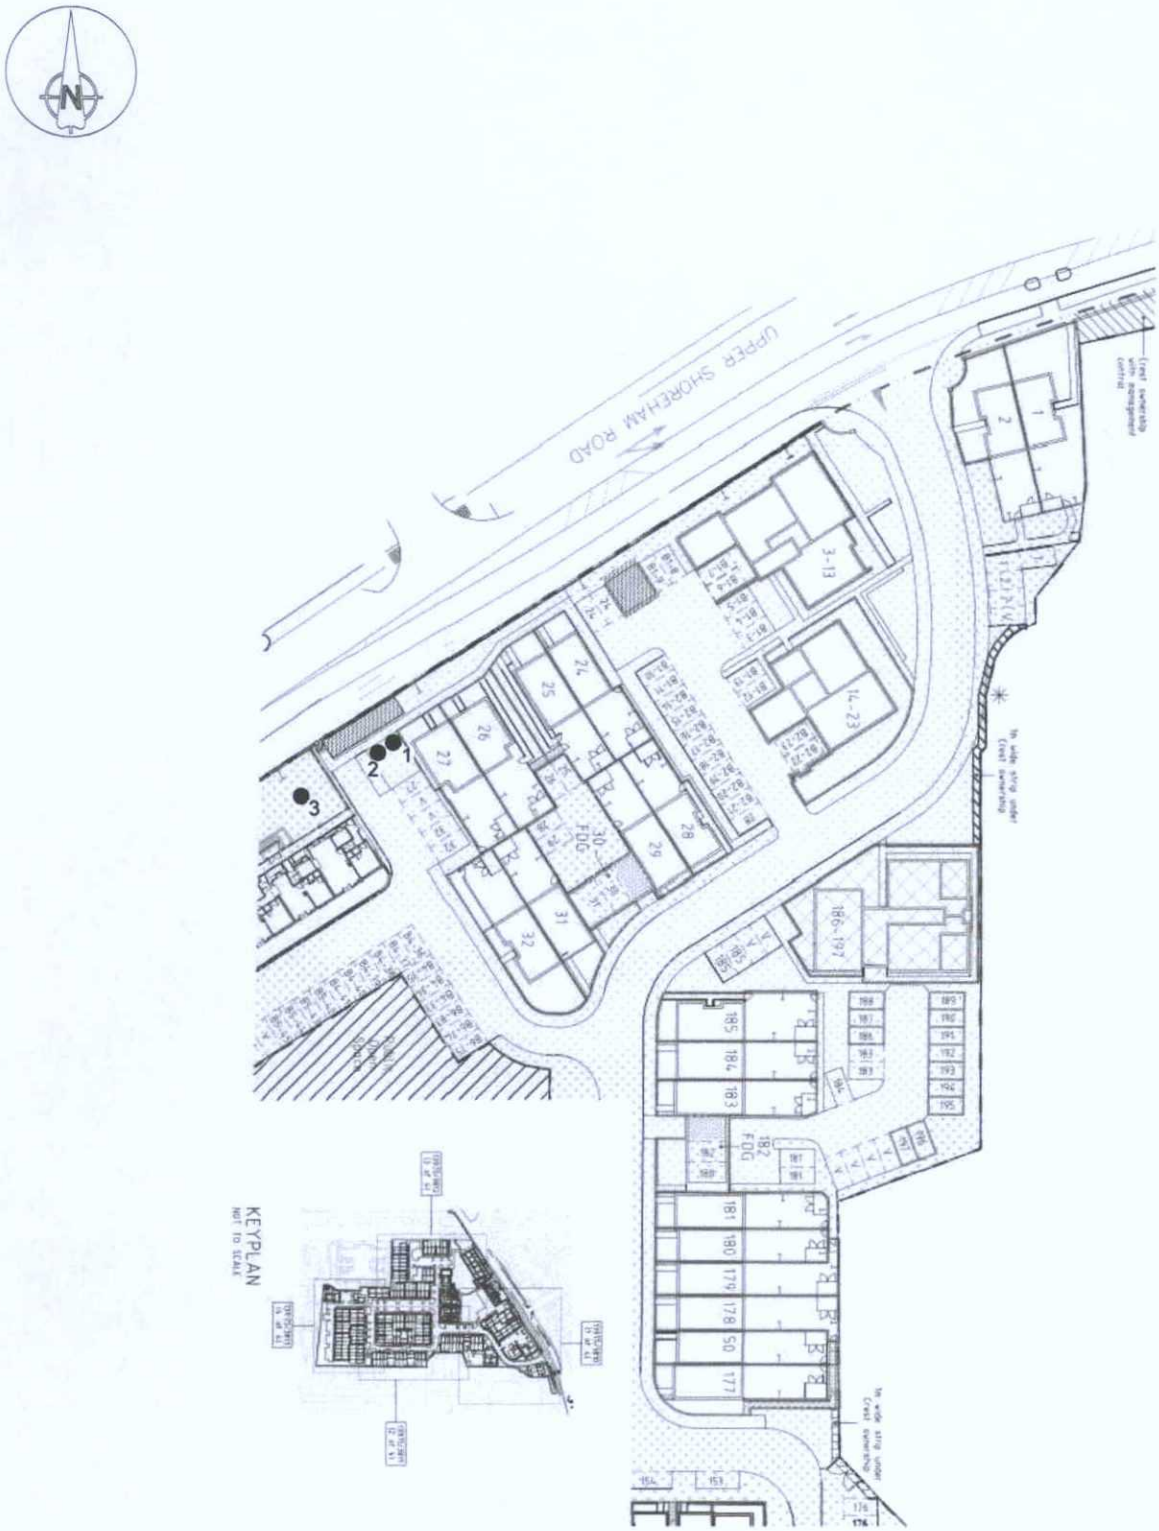


ADUR & WORTHING
PLANNING SERVICES
PLAN AWDM/ 0256/17
DATE VALID 17 FEB 2017

DAVID ARCHER ASSOCIATES
ARBORICULTURAL CONSULTANCY

| | | |
|---|---|---|
| Project: Orchard Gate, Southlands Way, Shoreham, BN43 6AZ | | |
| Client: Chamonix Estates Ltd | | |
| Drawing: TREE LOCATION PLAN | | |
| Based on: Conveyance Plans (client supplied) | | |
| Drawing No: TLP 01 | | Rev: — |
| Date: May 2016 | Scale: 1:500 @ A2 | Drawn: MR |
| | Tree nos.: ●1 | |