Balcony reconstruction flat 2, 7 Ethelred Road - block plan REV A

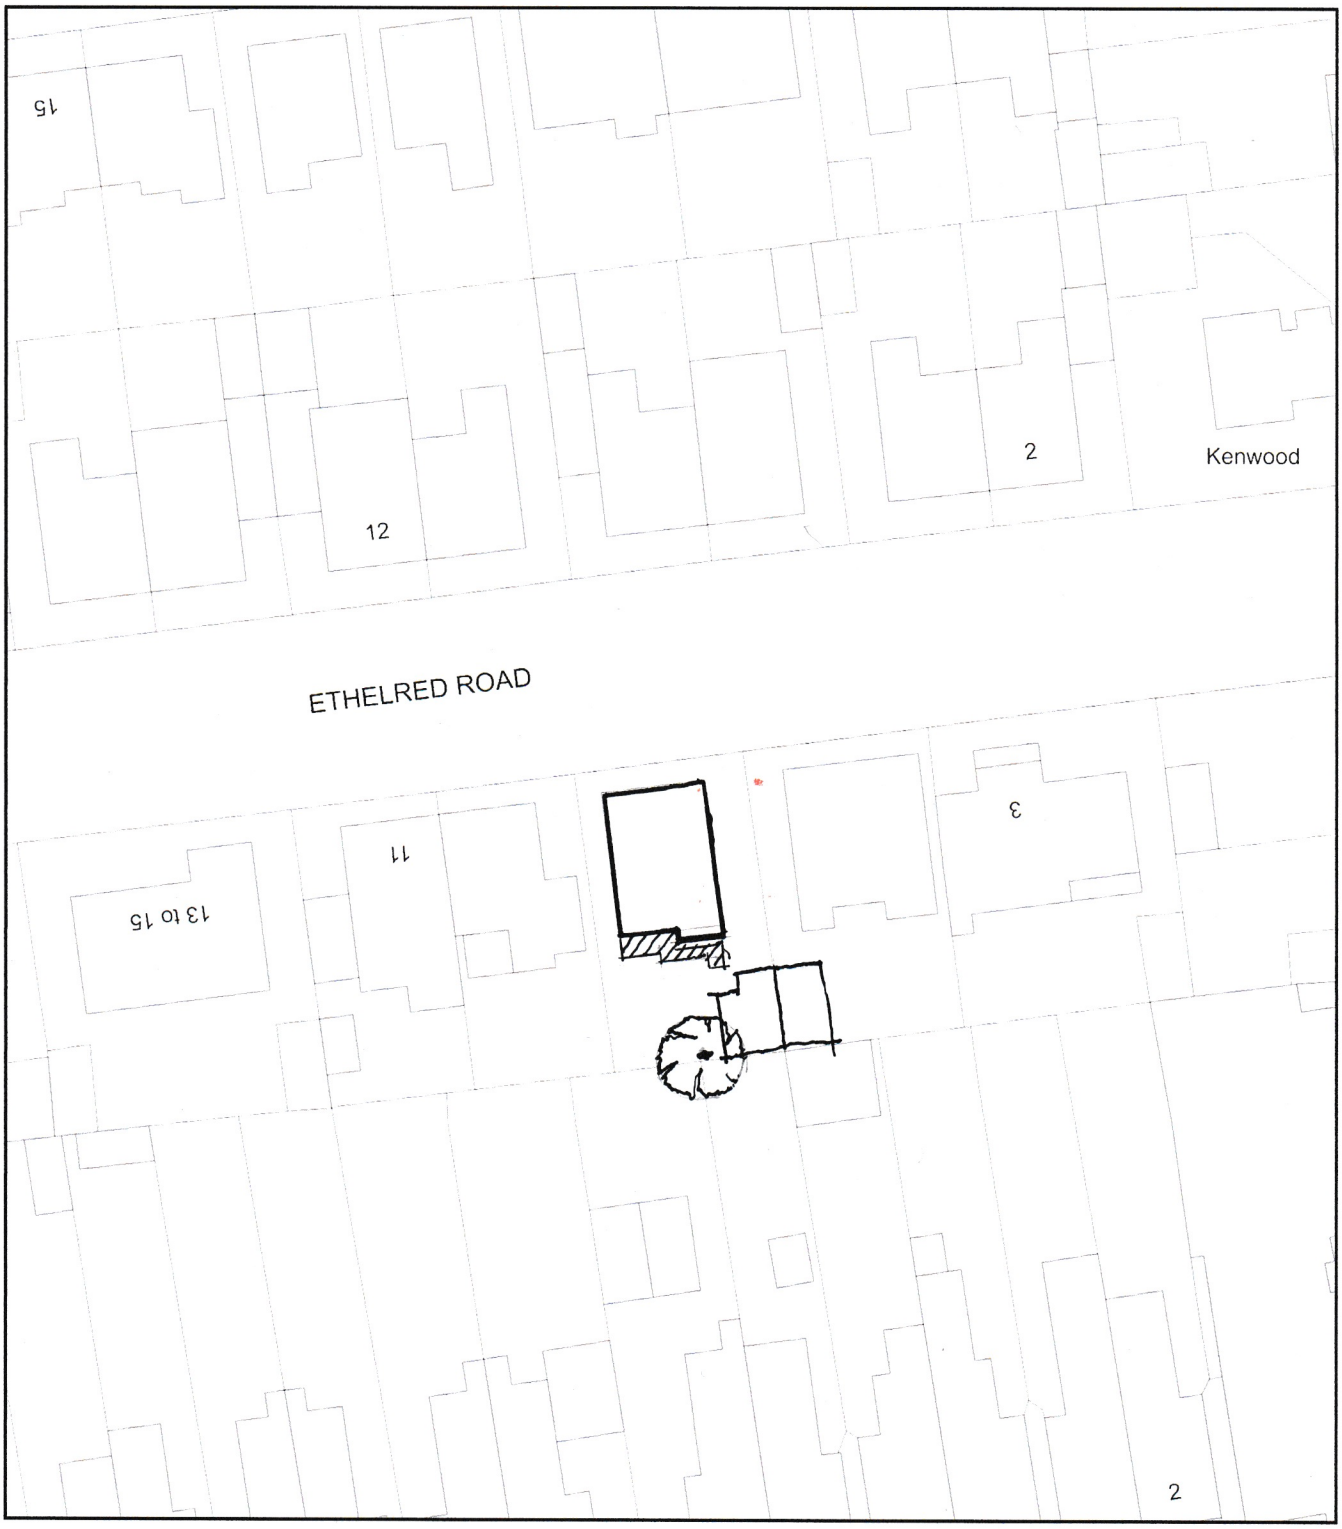

0 20
Metres

N

ReQuestaPlan

Plan Produced for: Warren Baker

Date Produced: 04 Jul 2025

Plan Reference Number: TQRQM25185162223948

Scale: 1:500 @ A4

© Crown copyright and database rights 2025 OS 100042766