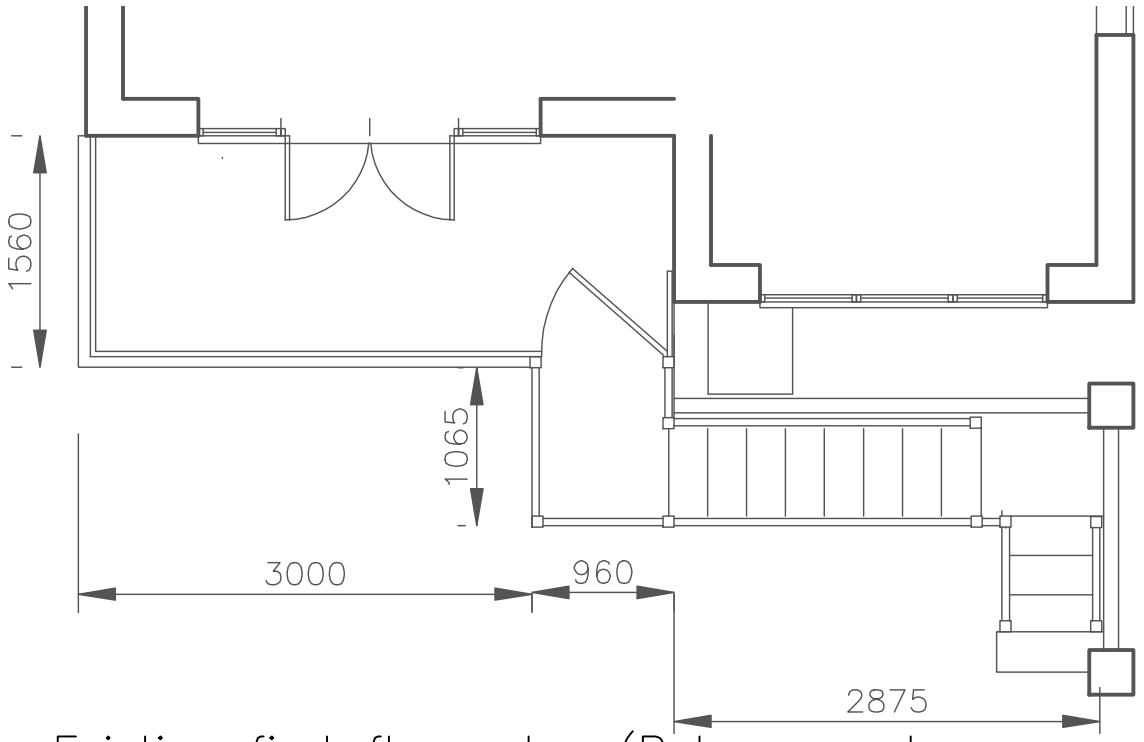

Existing first floor plan (Balcony and stairs) 1:50

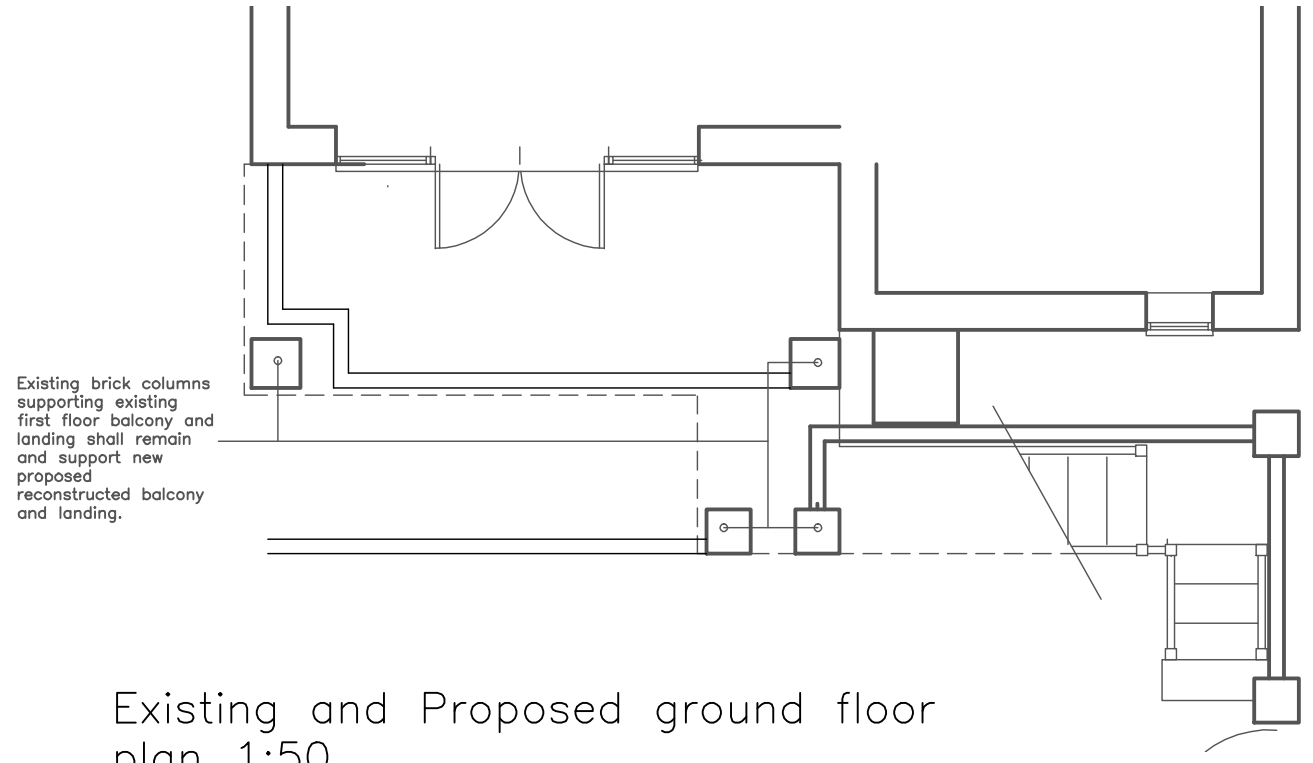

Existing and Proposed ground floor plan 1:50

Plans 1:50 scale 0 1 2 Metre

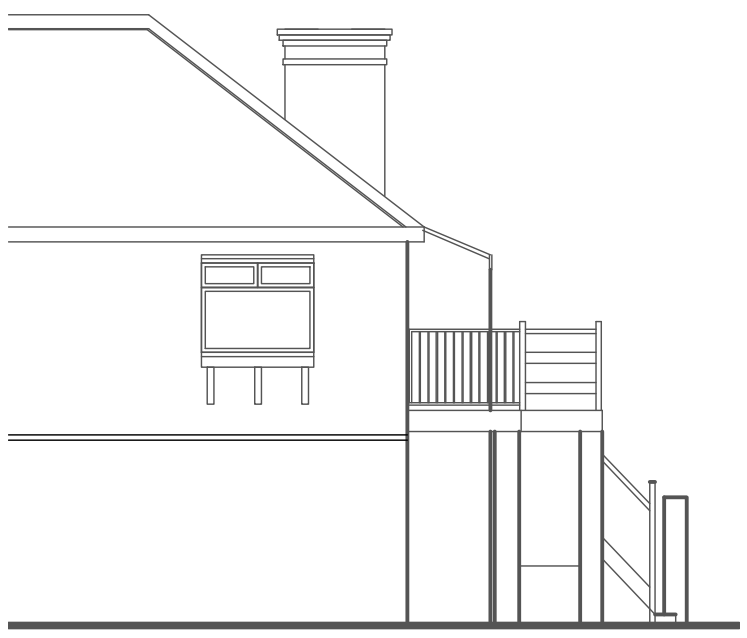

Existing Side (West) Elevation – 1:100



Existing rear (South) Elevation – 1:100

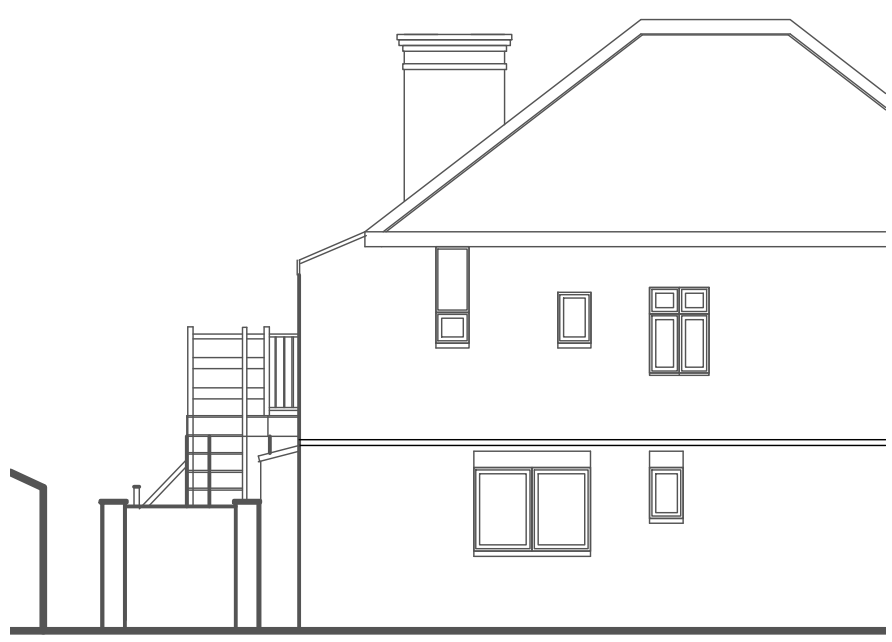

Existing Side (East) Elevation – 1:100

Elevations 1:100 scale 0 1 2 3 4 5 Metres

PROJECT:
Proposed reconstruction of existing balcony and staircase to First floor flat (Flat 2) 7 Etherlred Rd, Tarring, Worthing

DRAWING:
Existing/proposed ground floor plan, exisitng first floor plan and existing elevations

DRAWN BY: | CHECKED:

DATE: June 2025

SCALE: 1:100 & 1:50 @ A3

DRAWING NUMBER: 250618/01A