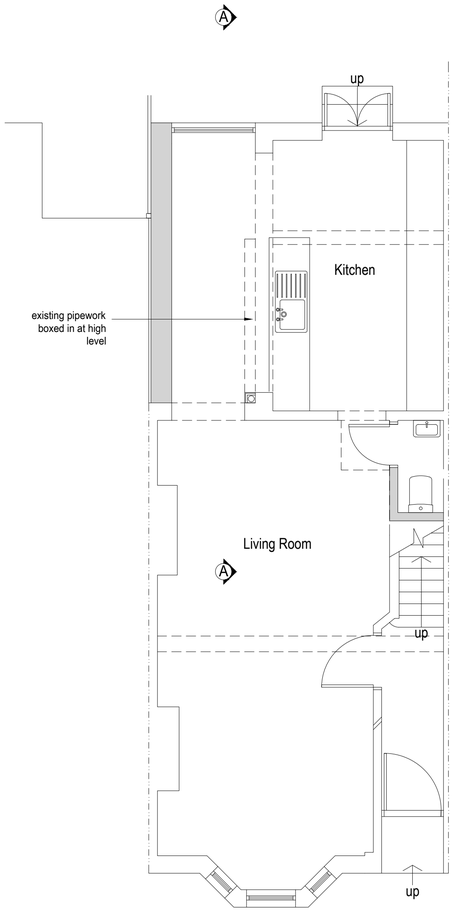

Proposed Ground Floor Plan 1:50

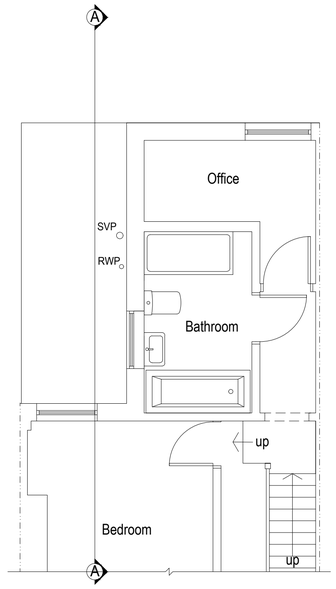

Proposed Partial First Floor Plan 1:50

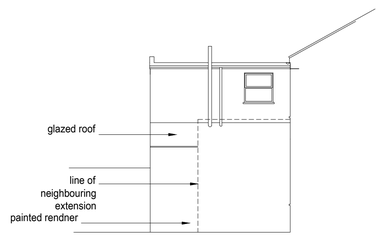

Proposed West Elevation 1:100



Proposed North Elevation 1:100

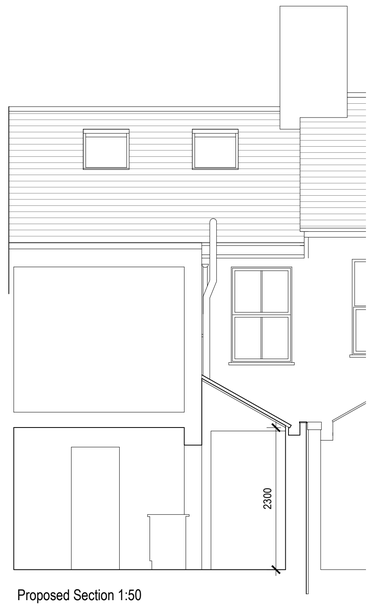

Proposed Section 1:50

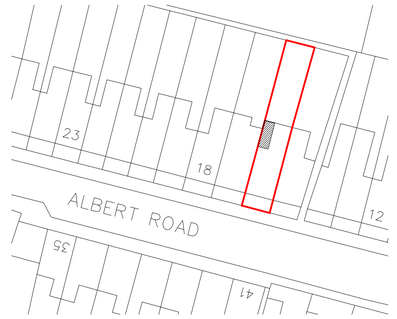

Block plan 1:500

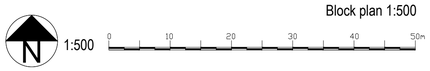

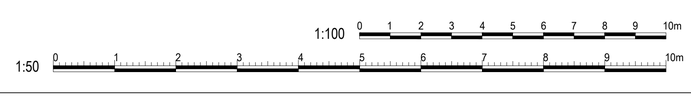

Rev B 13.08.25 Roof plan added
Rev A - 24/06/25 - Amendments of cardinal directions

bpm Architectural Services Ltd.

client
Samantha Murray and Tom Wilson

project
Albert Road
Brighton
East Sussex
BN42 4GE

project ref: 3113 Drawing No. 02B

drawing title
Proposed plans, section and elevations

drawn by J Boys

date June 25 scale 1:50/100@ A2

www.bpmnet.co.uk
info@bpmnet.co.uk

Do not scale off drawing, check all dimensions on site before all work is commenced

All goods materials workmanship to conform with current building regs BSS and COP's