

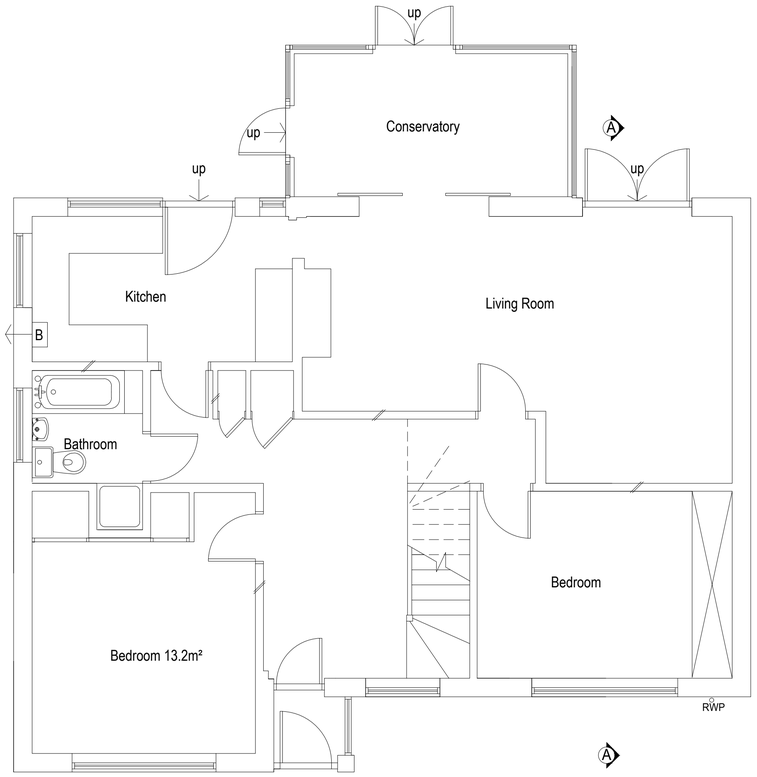



Proposed Floor Plan 1:50

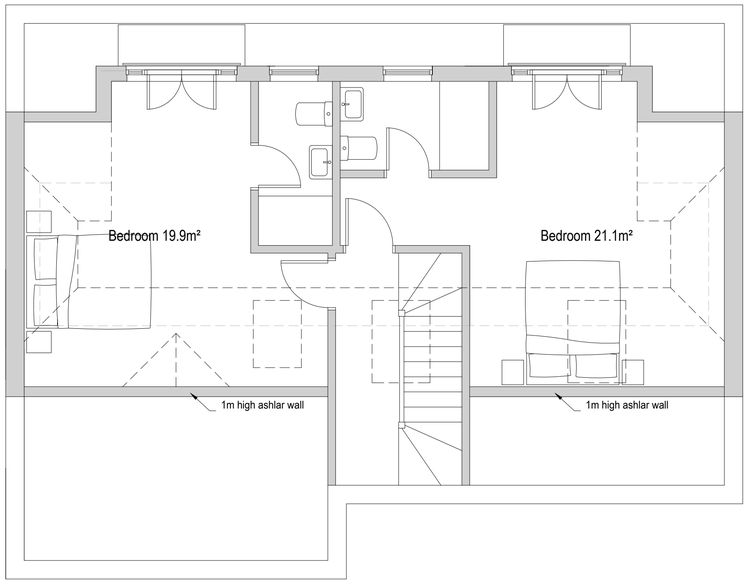

Proposed First Floor Plan 1:50

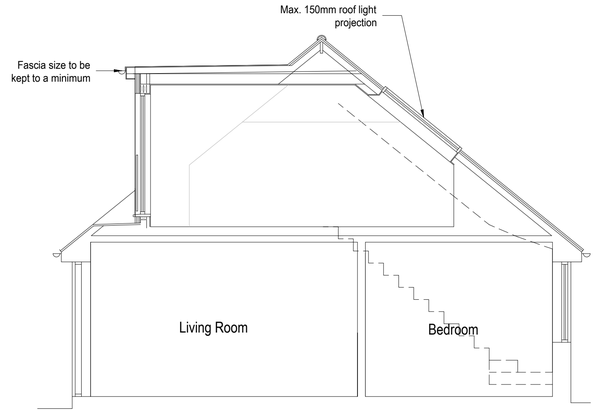


Proposed Section A-A 1:50

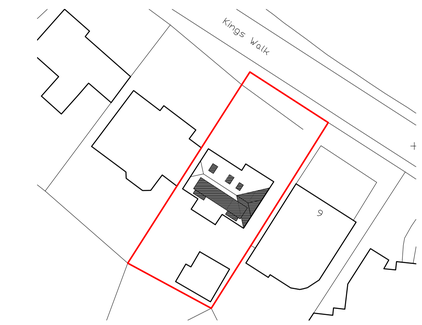


Block plan 1:500

1:500 0 10 20 30 40 50m

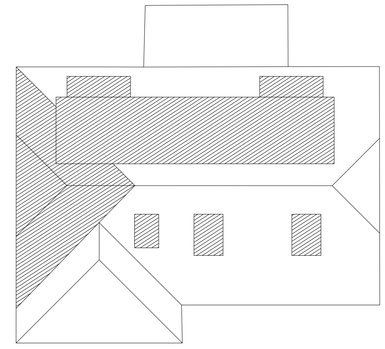


Proposed Roof Plan 1:100


20.86m³ total hip to gable
21.96m² rear dormer
42.82m³ Total volume

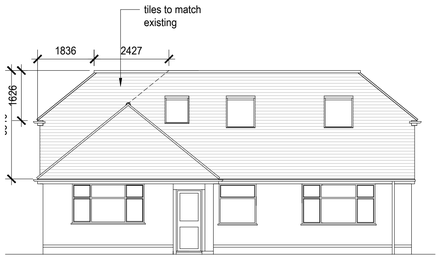

Proposed Front (North East) Elevation 1:100

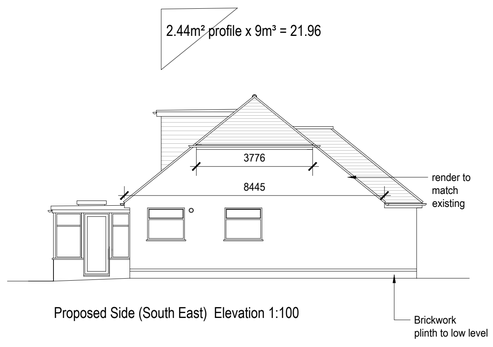

Proposed Side (South East) Elevation 1:100

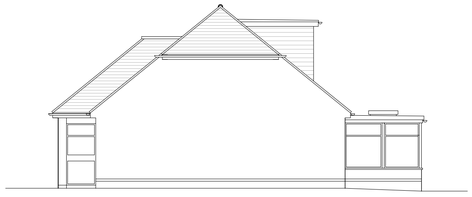

Proposed Side (North West) Elevation 1:100



Proposed Rear (North West) Elevation 1:100

1:100 0 1 2 3 4 5 6 7 8 9 10m

1:50 0 1 2 3 4 5 6 7 8 9 10m

Rev A 24.11.24 Road names and orientation, roof plan amendments

bpm Architectural Services Ltd.

client: Mr and Mrs Healey

project: 5 Kings Walk
Shoreham-by-sea
BN43 5LG

project ref: 3031 Drawing No. 02A

drawing title: Proposed plans , elevations and sections

drawn by: J Boys

date: Oct 24 scale: 1:50/100@ A1

www.bpmnet.co.uk
info@bpmnet.co.uk

Do not scale off drawing, check all dimensions on site before all work is commenced

All goods materials workmanship to conform with current building regs BSS and COP's