

0m 2m 4m 6m 8m 10m

VISUAL SCALE 1:100 @ A3

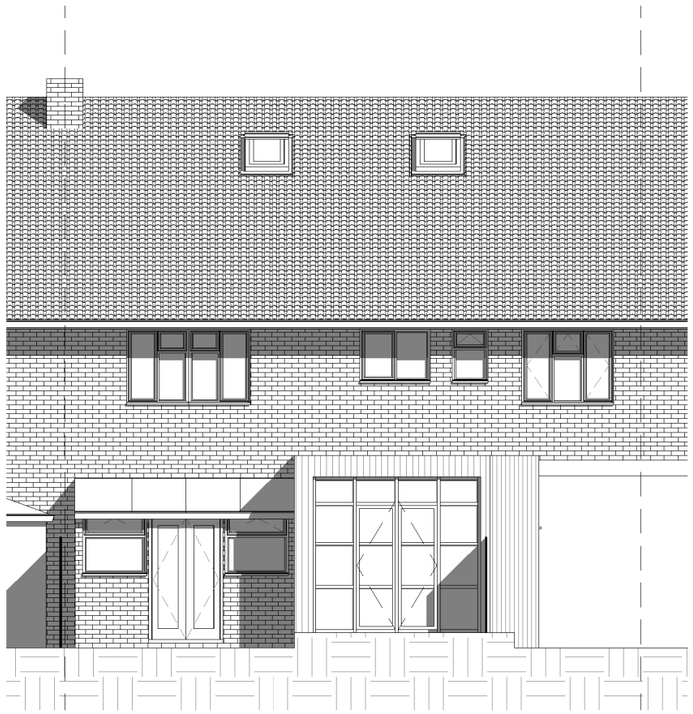

1 ELEVATION FACING WEST

1 : 100

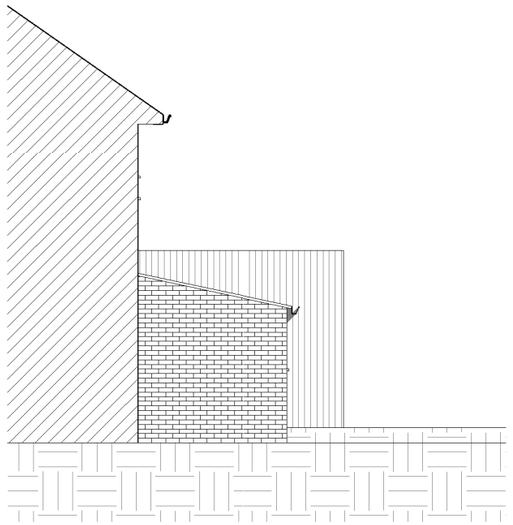

2 ELEVATION FACING NORTH

1 : 100


KRONA DESIGN

ARCHITECTURAL DESIGN & DRAFTING

4 Union Place | Worthing | BN11 1LG

info@kronadesign.co.uk | kronadesign.co.uk

Tel: 01903 256150 Mob: 07827 994111


PROJECT

Rear Extension

ADDRESS

5 Hurst Avenue
Goring-by-Sea
West Sussex

TITLE

Existing Elevations

CLIENT

John Rye

| DRAWN | STATUS | DATE |
|---|---|---|
| JLB | Design | 05/09/24 |

| SCALE (@ A3) | PROJECT NUMBER |
|---|---|
| 1 : 100 | KD.1616 |

| DRAWING NUMBER | REV |
|---|---|
| A.200 | |

© KRONA DESIGN