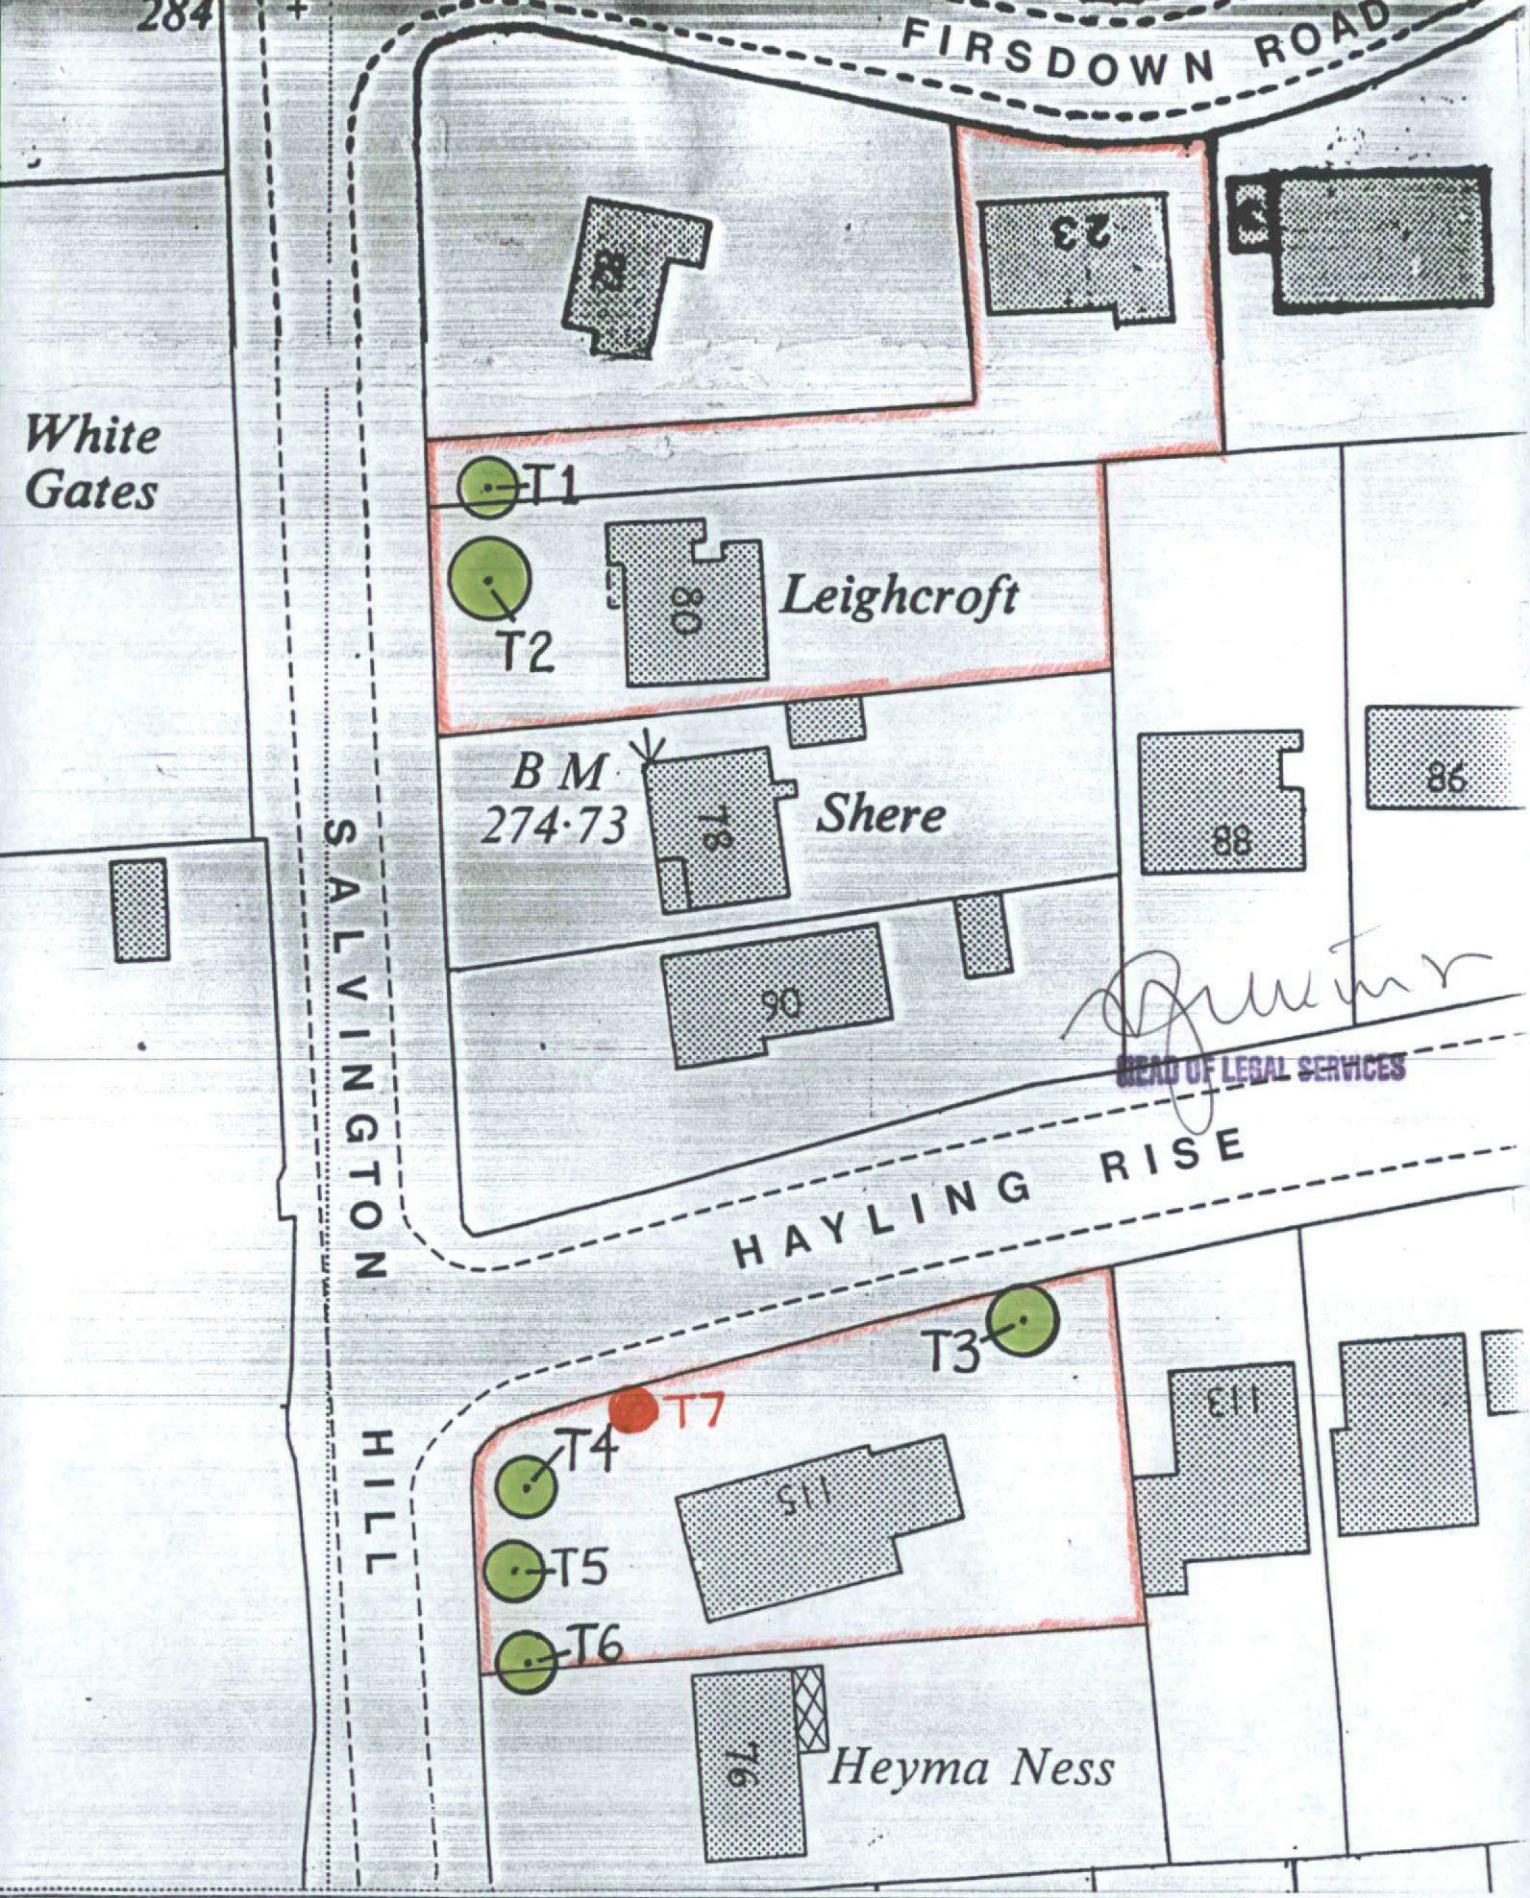

The Worthing Tree Preservation Order No. 12, 1991

23 FIRSDOWN ROAD, 80 SALVINGTON HILL & 115 HAYLING RISE

A.D.Clarke BA MA MRTPI, Borough Planning Officer, Worthing DC 898 S Scale 1:500 April 1991