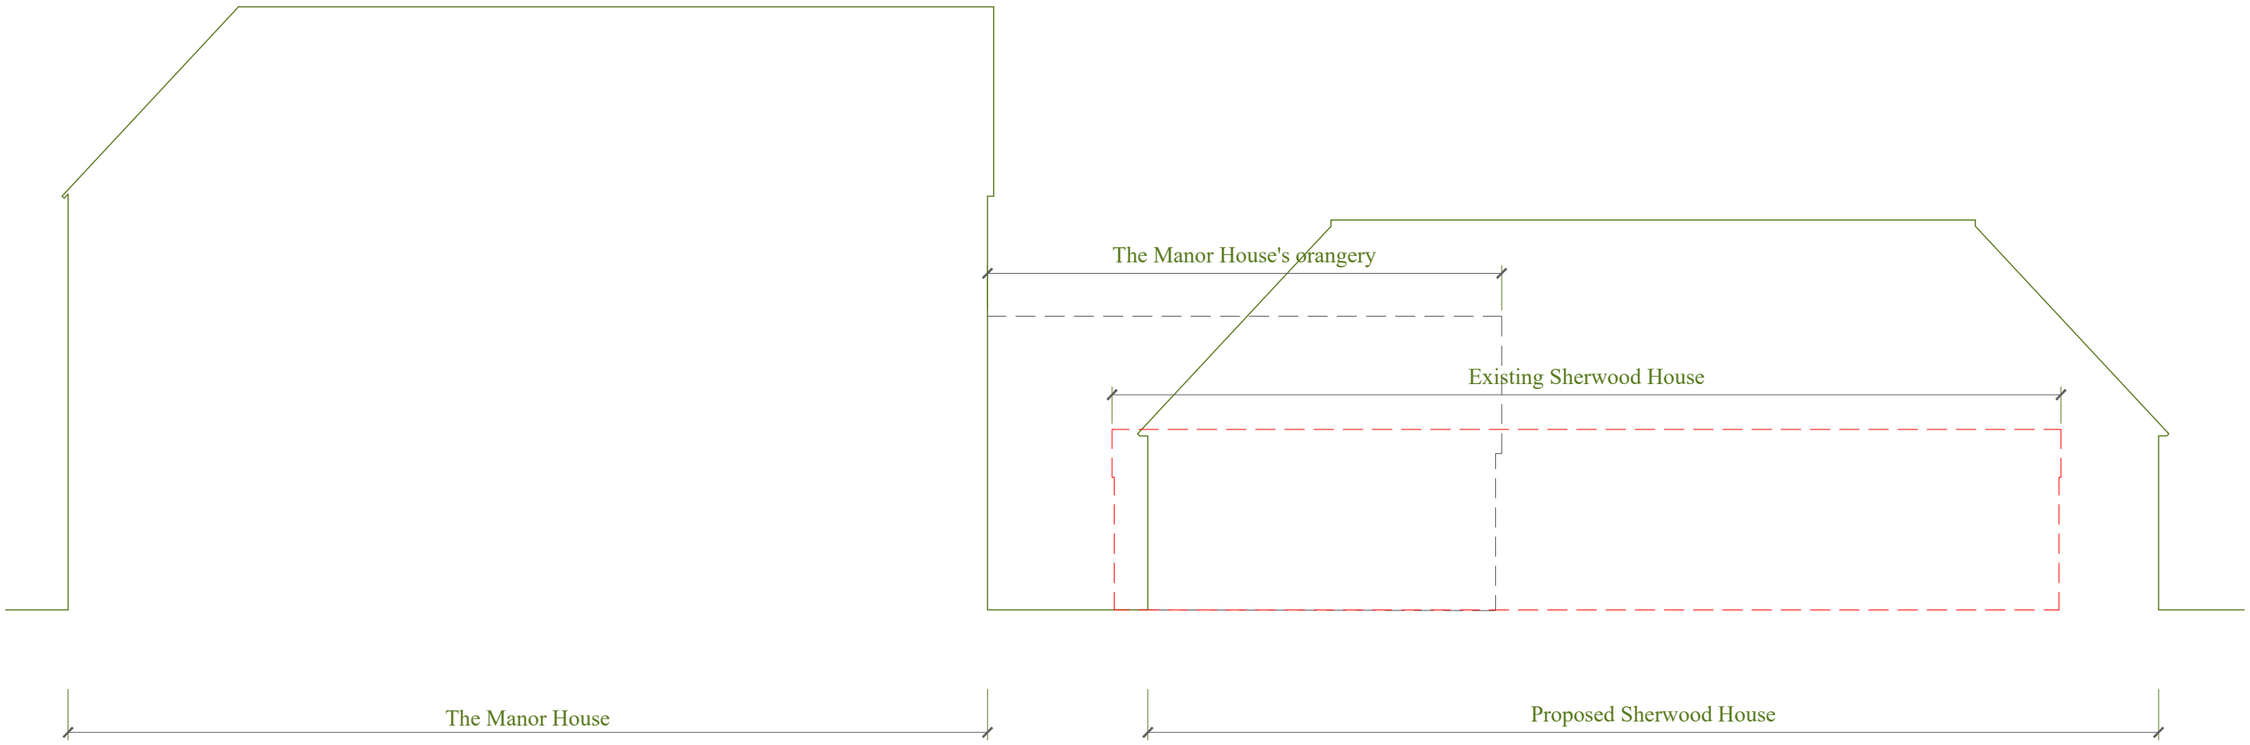

Indicative Street Scene

1:100 | PROPOSED

MANORWOOD
building on tradition

Suite 114
26 The Hornet
Chichester
West Sussex
PO19 7BB

tel: 01243 201 102
email: enquiries@manorwood.co.uk
web: www.manorwood.co.uk

This drawing is the copyright of Manorwood Construction Ltd.

Do not scale from this drawing.

Exemptions to copyright and scaling apply for Local Authority planning purposes only.

All dimensions must be checked on site prior to commencement of works.

Address

Sherwood House Southwick Street Southwick Brighton West Sussex BN42 4TE

Drawing

Built Form:

Indicative Street Scene

Scale @ A3

1:100

Drawn:	Issued:
24.04.2023	24.04.2023
Drawn By	Checked By
VM	BK

Job No.

2208SW_R4

Drawing No.

2208SW_R4_202

Status

FOR COMMENT

Revisions:

R.0

Notes:

Proposed GEA: 116m²
Proposed GF GIA: 99m²
Proposed FF GIA: 41m²
Total Proposed GIA: 140m²

1m @ 1:

50
100
200
500
1250