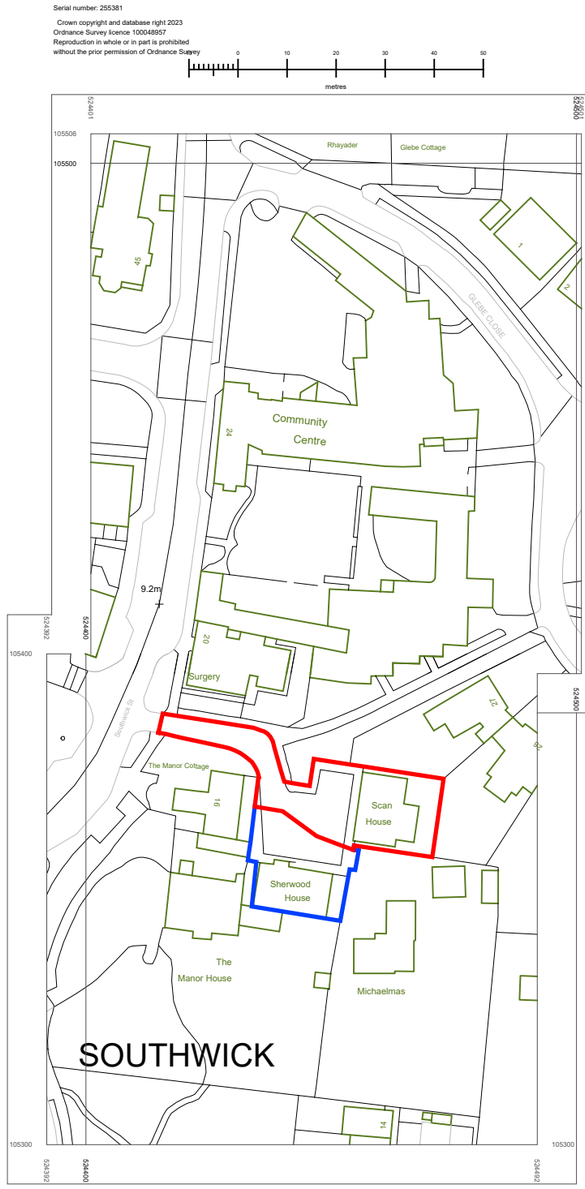

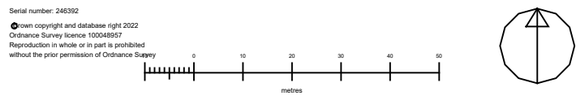

Location Plan

1:1250 | EXISTING

2 No. Allocated parking bays for the proposed two bedroom dwellings (1No. parking for each plot) and 1No. parking bay for visitors - As per West Sussex County Council - Parking demand calculator

1 No. Allocated cycle storage for the proposed two bedroom dwelling located within timber framed store - As per West Sussex County Council - Guidance for Parking in New Residential Developments, September 2010

1No. 140l grey lidded wheeled bin for domestic waste and 1No. 240l blue lidded wheeled bin for domestic recycling, for the proposed two bedroom dwelling located within timber framed store (1No. sore per plot) - As per Adur & Worthing Councils - Household waste and recycling collection policy 2021

Block Plan

1:200 | PROPOSED

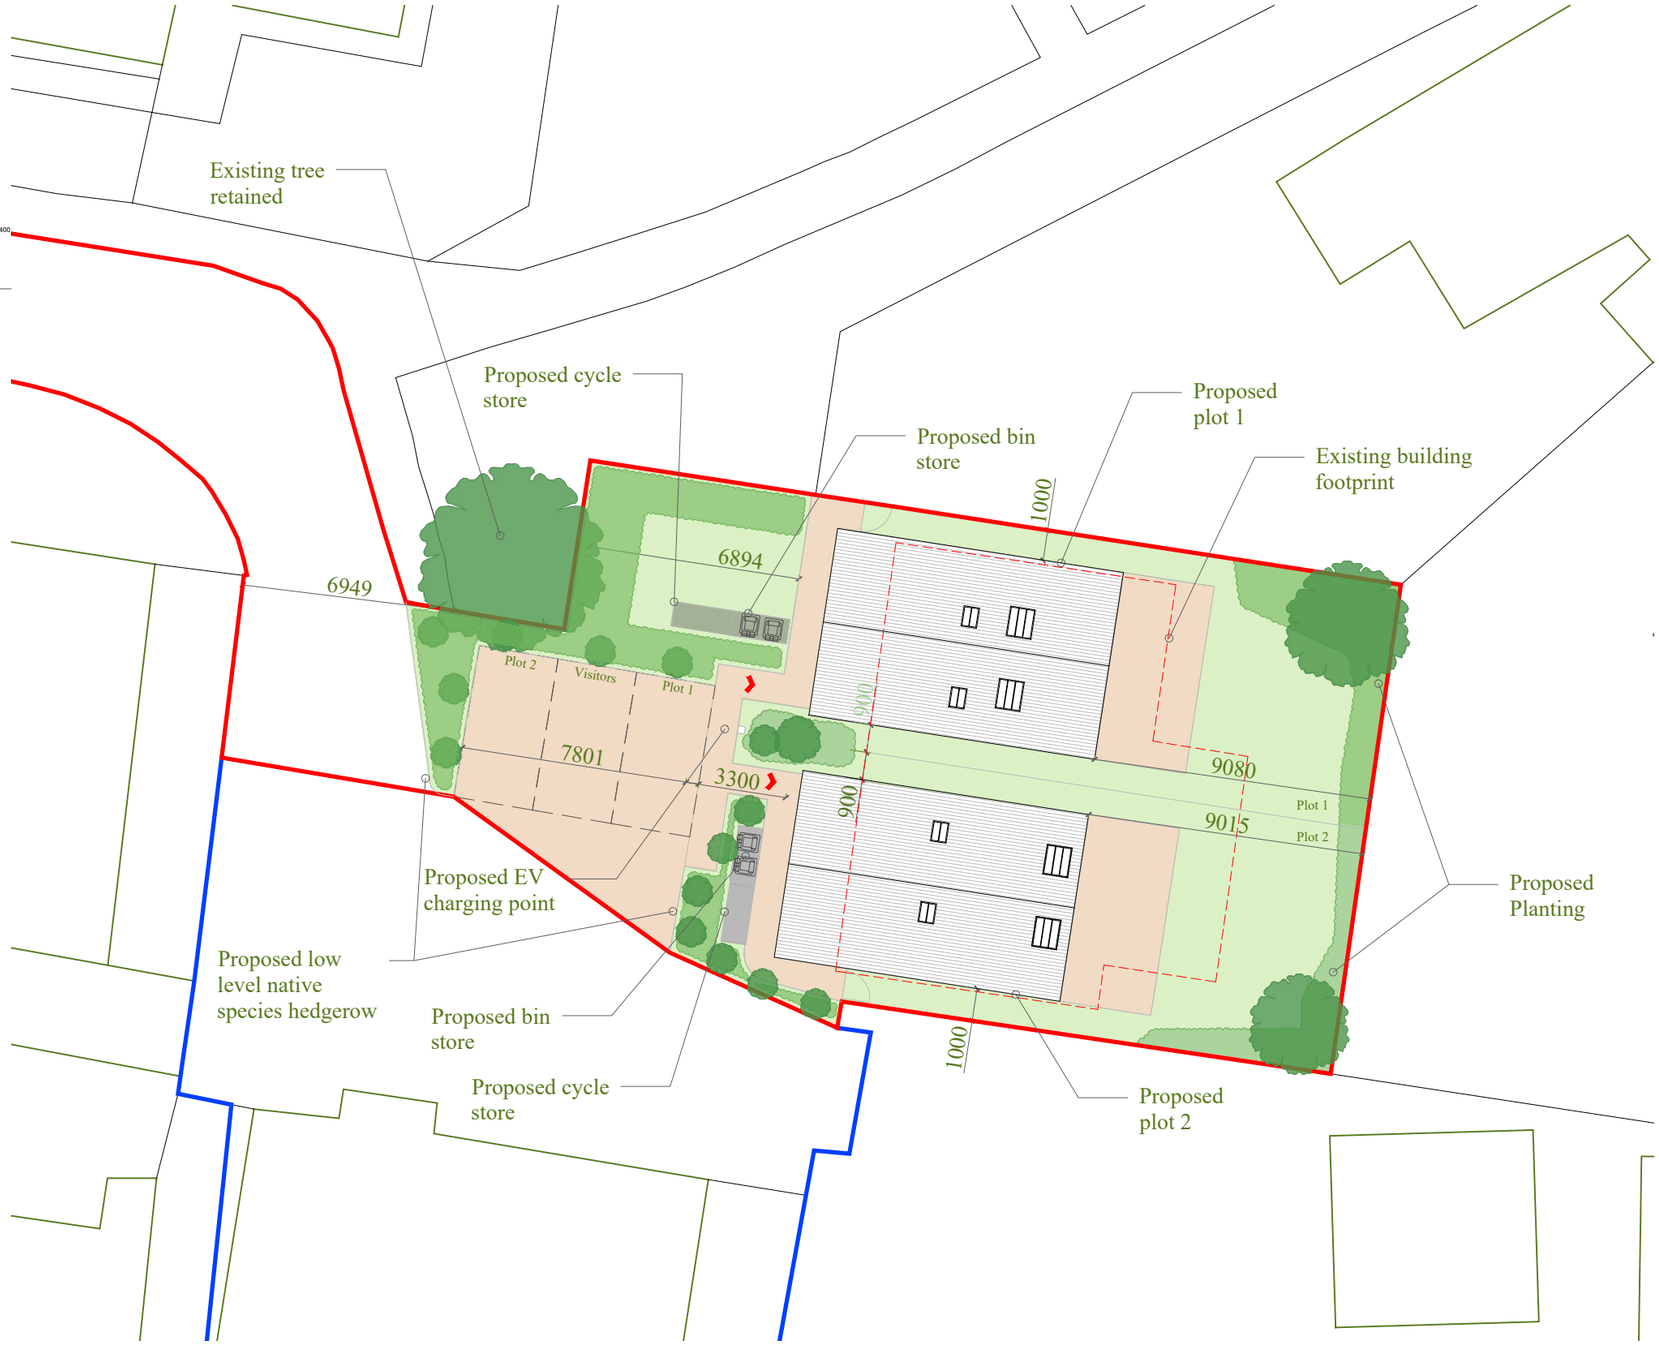

MANORWOOD
building on tradition

Suite 114
26 The Hornet
Chichester
West Sussex
PO19 7BB

tel: 01243 201 102
email: enquiries@manorwood.co.uk
web: www.manorwood.co.uk

This drawing is the copyright of Manorwood Construction Ltd.

Do not scale from this drawing.

Exemptions to copyright and scaling apply for Local Authority planning purposes only.

All dimensions must be checked on site prior to commencement of works.

Address

Healthlink House, The Annexe Southwick Street, West Sussex BN42 4TE

Drawing

Site:

Existing Location Plan

Proposed Block Plan

Scale @ A3	As Indicated
Drawn: 07.03.2023	Issued: 07.03.2023
Drawn By VM	Checked By BK
Job No.	2208SW_R2
Drawing No.	2208SW_R2_000
Status	FOR COMMENT
Revisions:	R.2
Notes:	Application Area: 625m²