DO NOT SCALE FROM THIS DRAWING



Proposed South Elevation

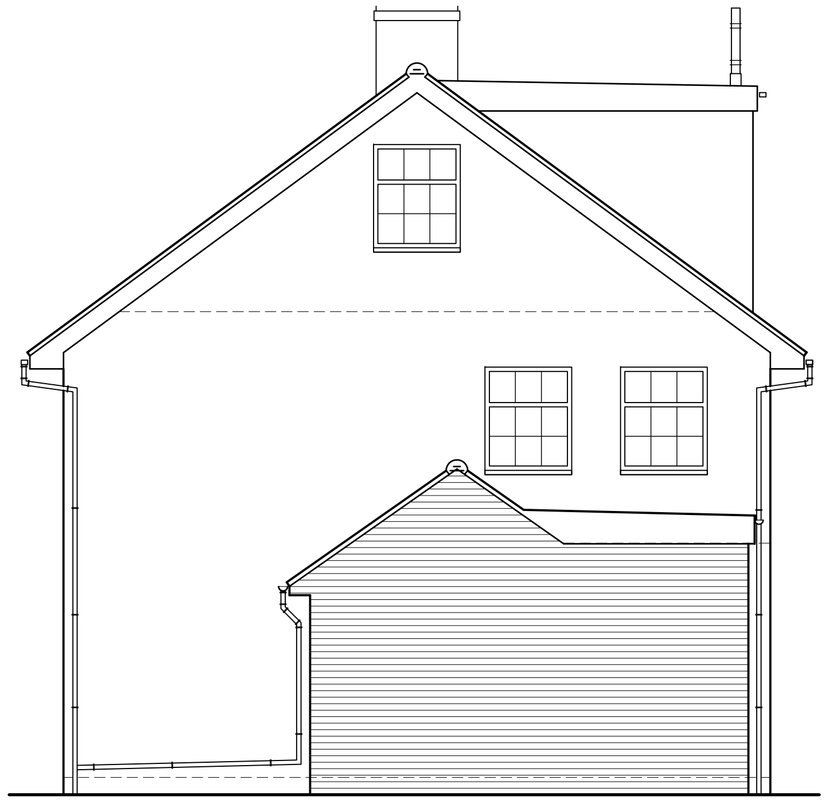

Proposed East Elevation



Proposed North Elevation

Services Key

- – Denotes pull cord
- 2 – Denotes light switch (2 way)
- T – Denotes light switch (timer)
- dm – Denotes light switch (dimmer)
- In – Denotes light switch (intermediate)
- – Denotes telephone
- EP – Denotes Entry Phone
- – Denotes television aerial points
- S – Denotes satelite point
- – Denotes double socket
- – Denotes double socket (floor level)
- C – Denotes cooker point
- CB – Denotes Cat 6 point
- – Denotes spur
- – Denotes shaver socket incorporating light
- – Denotes external water tap
- – Denotes wall light
- – Denotes ceiling rose
- – Denotes low energy recessed spotlight
- – Denotes fluorescent tube
- radiator – Denotes radiator
- – Denotes PIR detector
- – Denotes extractor fan
- SD – Denotes smoke detector
- HD – Denotes heat detector
- meter – Denotes meter
- GP – Denotes gas point
- alarm – Denotes alarm panel
- key – Denotes alarm key point
- – Denotes alarm call point
- P – Denotes emergency lighting self contained
- – Denotes door bell sounder
- – Denotes door bell push
- T – Denotes thermostat
- – Denotes speaker
- – Denotes fire extinguisher

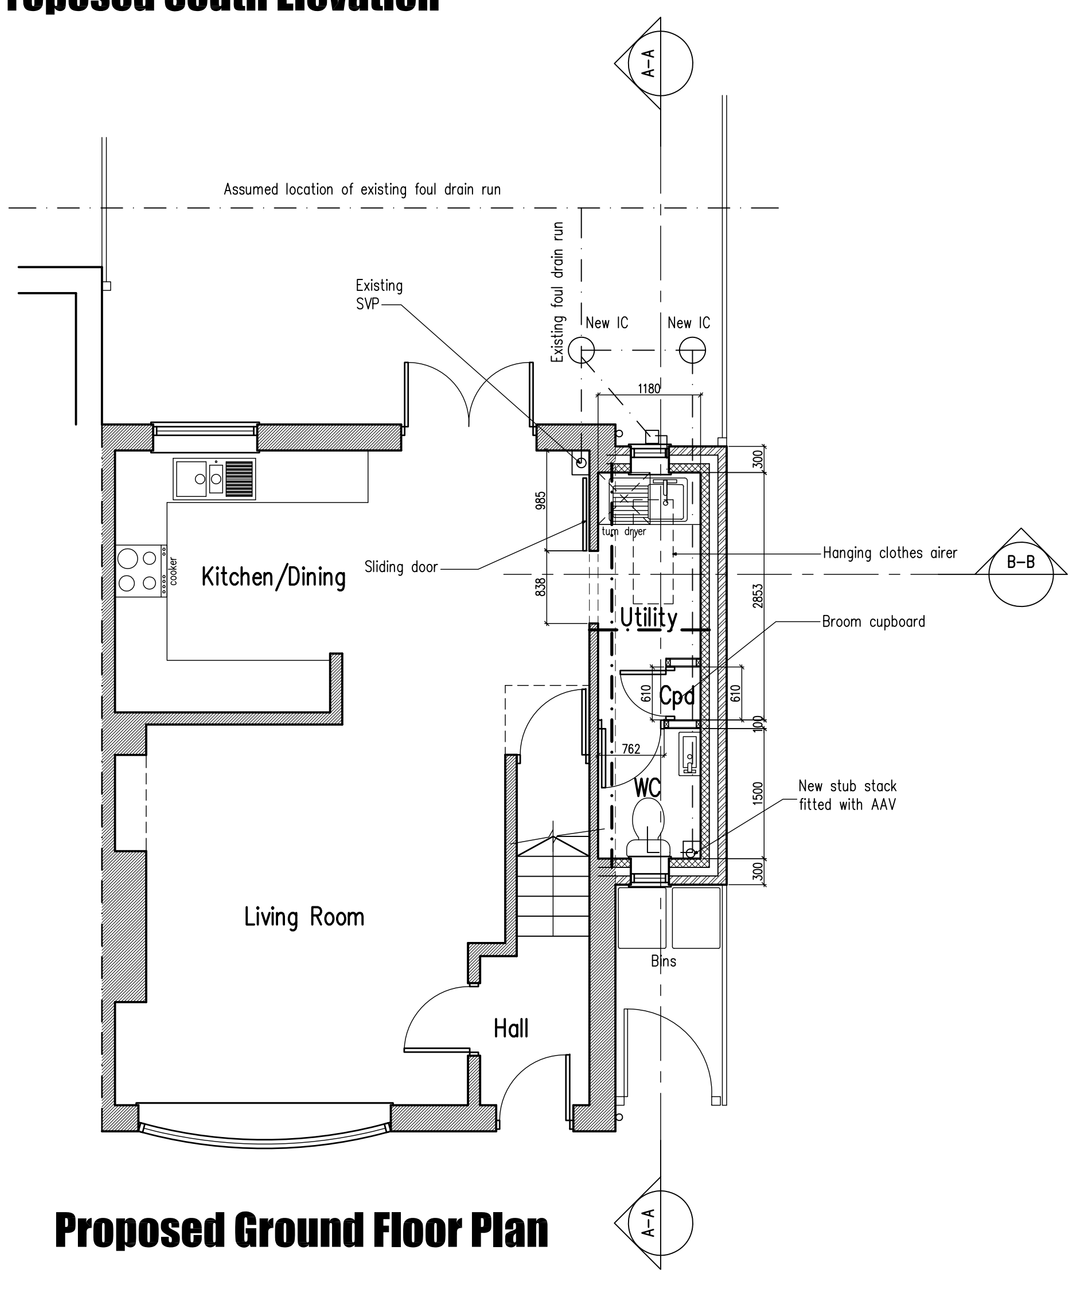

Proposed Ground Floor Plan

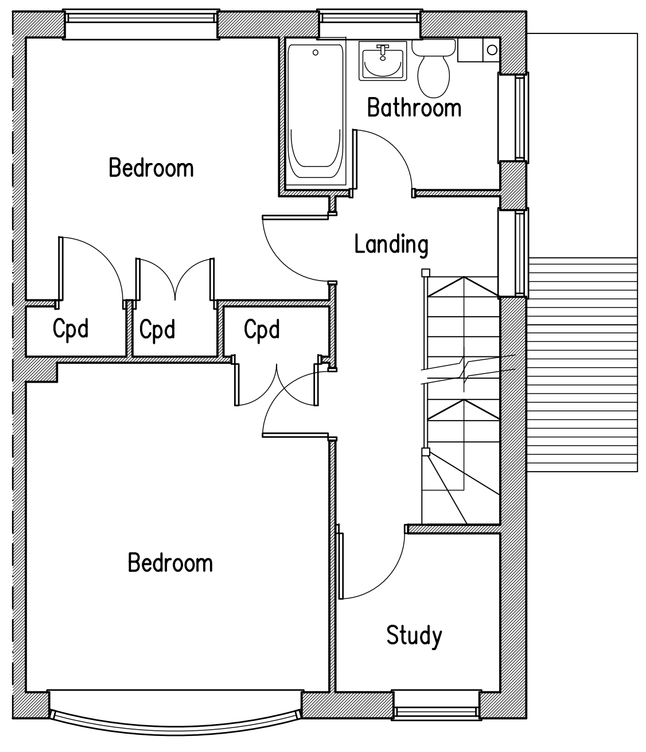

Proposed First Floor Plan

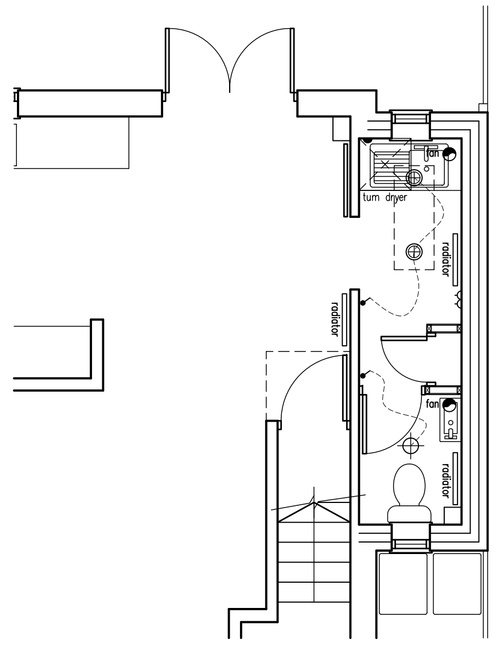

Services Layout

1m 2m 3m 4m 5m 6m 7m 8m 9m 10m
1:50 Scale Bar

C	25.04.23	Additional section added
B	24.04.23	Client requirements added
A	17.04.23	Layout revised

Proposed Single Storey Side Extension at: 21 Greenacres, Shoreham-By-Sea BN43 5WY

rja Planning & Building Consultants Ltd.
9 Sea Spray Avenue
Shoreham-By-Sea
West Sussex BN43 5PR
t: 01273 467297 mob: 07971 375739
e: rex@rjapbc.co.uk web: www.rjapbc.co.uk

Chartered Institute of Architectural Technologists

PROJECT: 21 Greenacres, Shoreham-By-Sea BN43 5WY
DRAWING TITLE: Proposed Floor Plans & Elevations
CLIENT: Mr and Mrs T. Bird
DWG NO: 23927-01
REVISION: C
SCALE: 1:50
DATE: 13.04.23
DRAWN: rex