DO NOT SCALE FROM THIS DRAWING

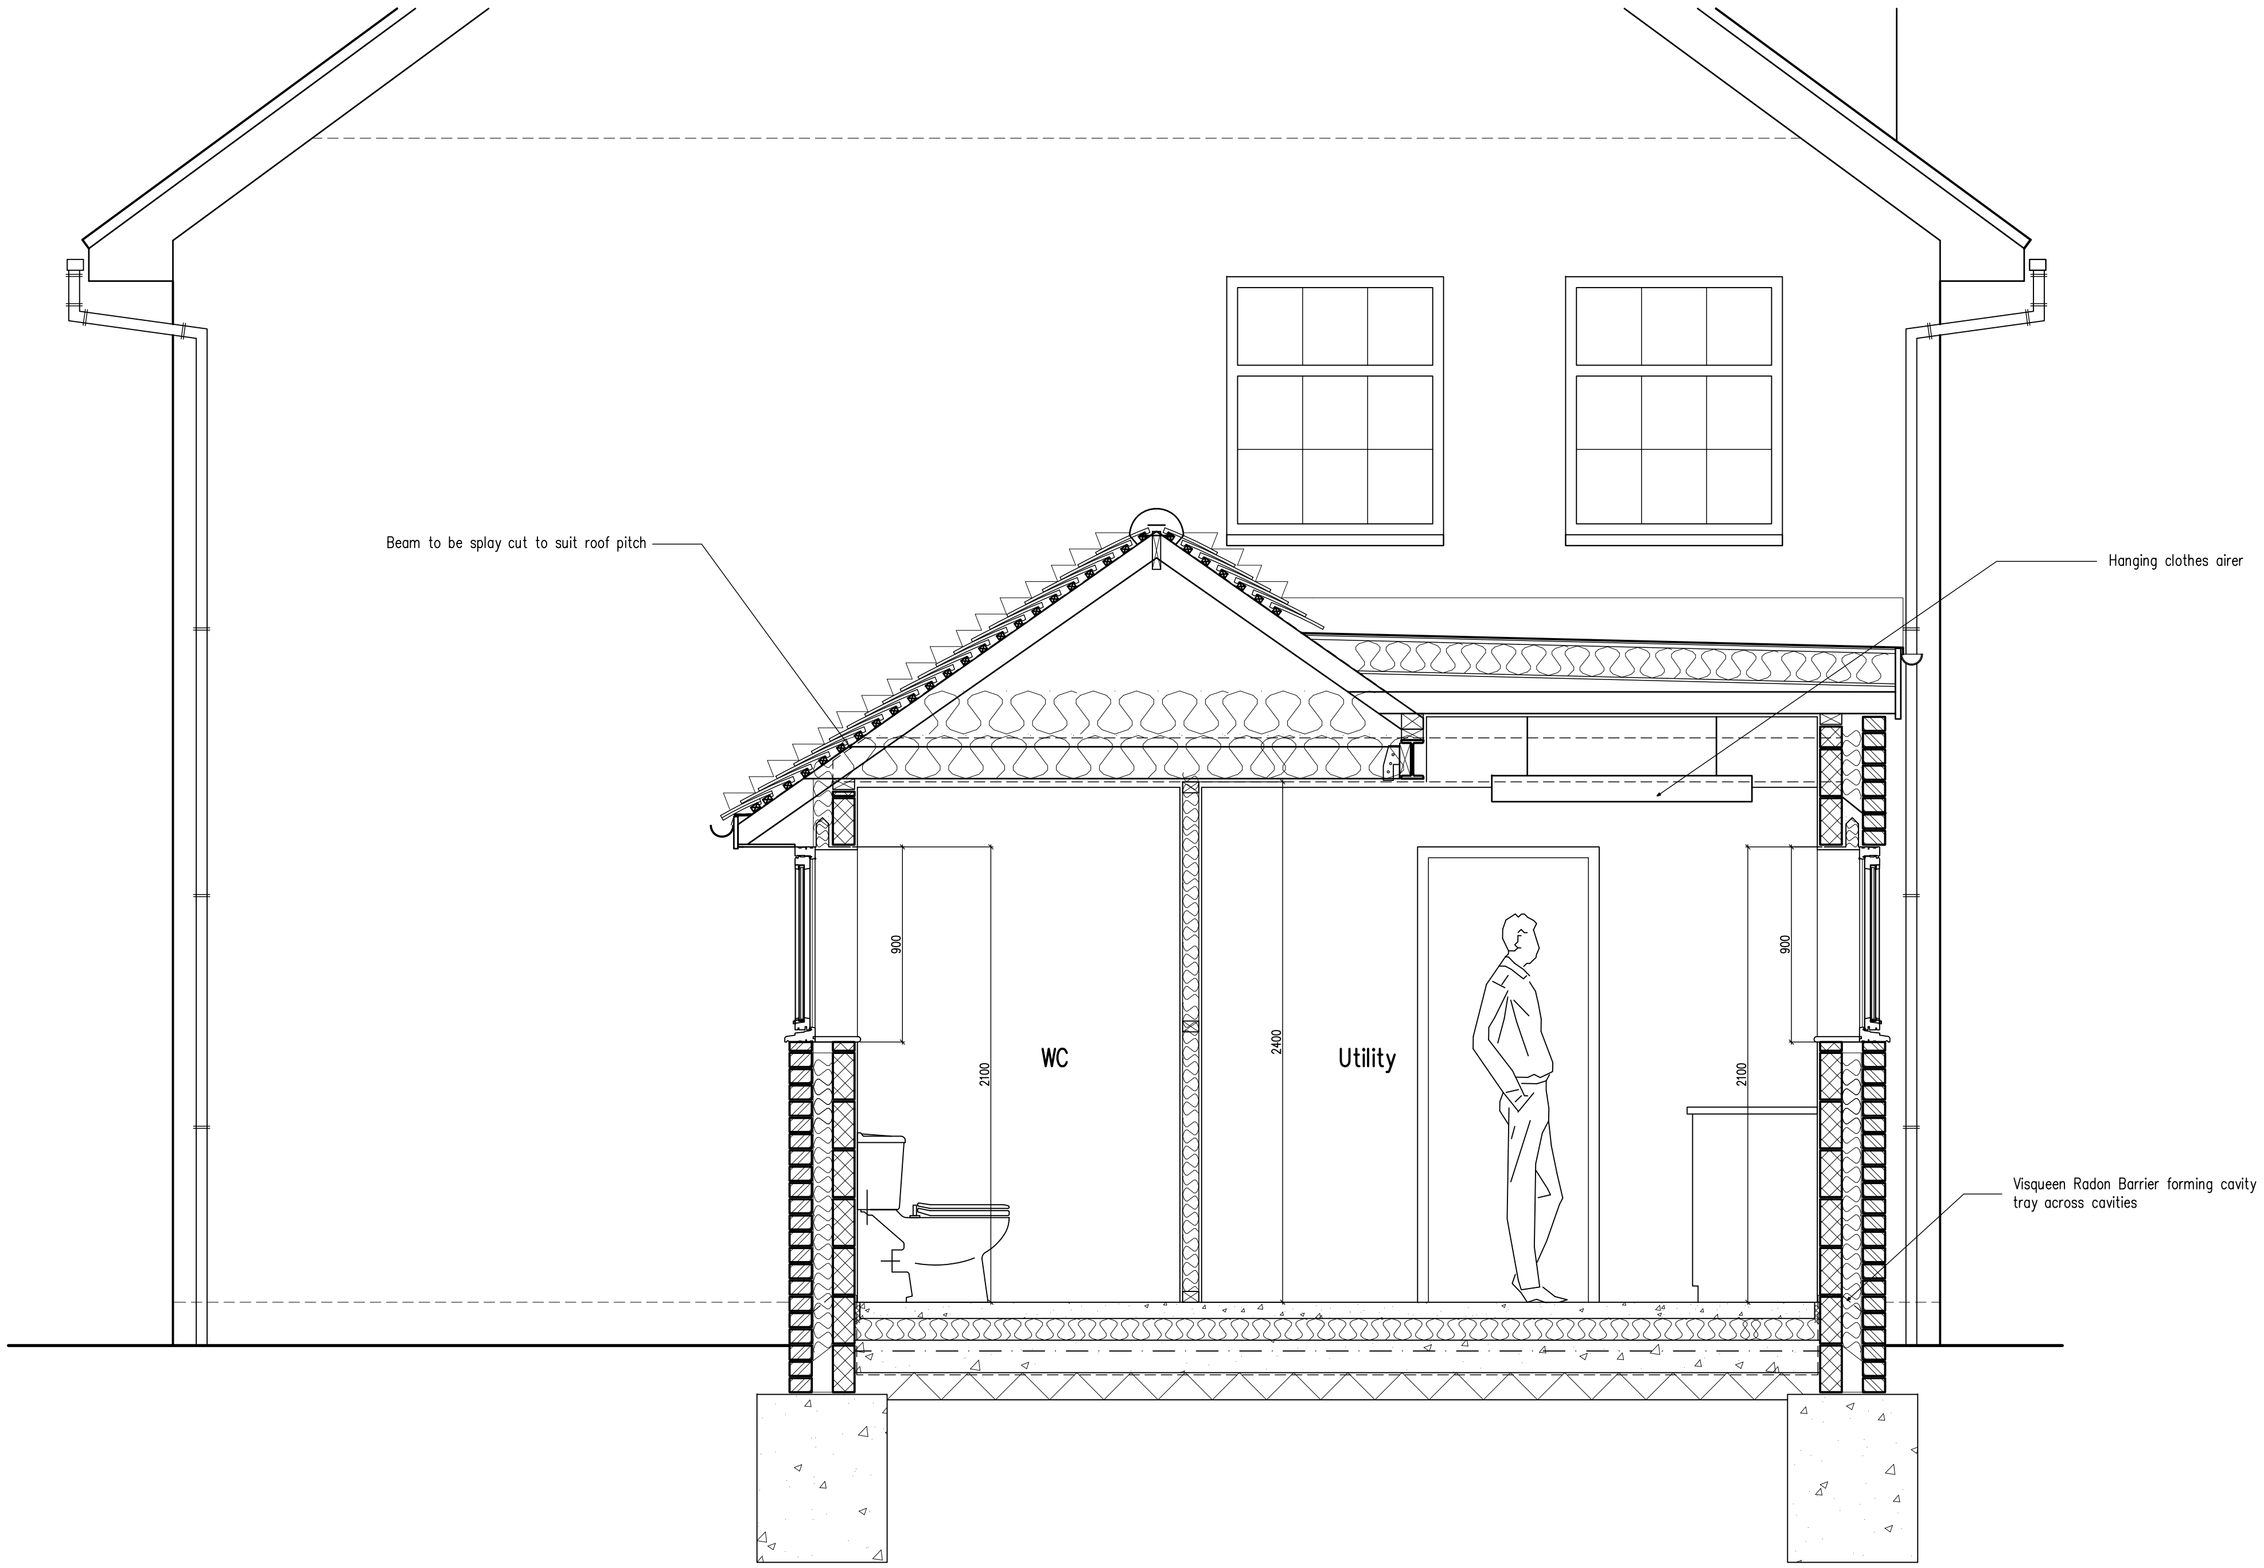

Section A-A

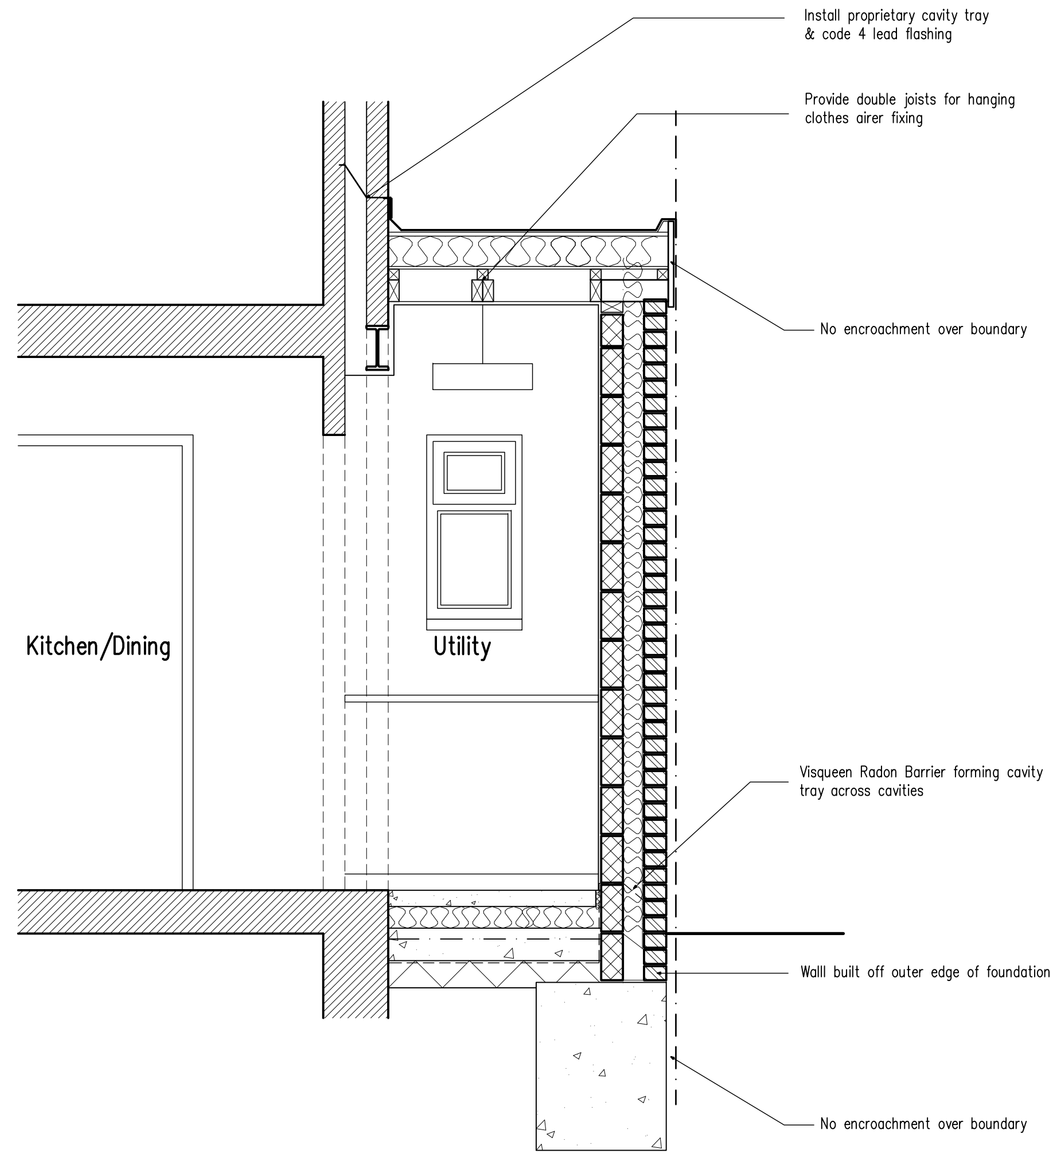

Section B-B

1m 2m 3m 4m 5m

1:20 Scale Bar

C	25.04.23	Additional section added
B	24.04.23	Client requirements added
A	17.04.23	Layout revised

Proposed Single Storey Side Extension at: 21 Greenacres, Shoreham-By-Sea BN43 5WY

rja Planning & Building Consultants Ltd.
9 Sea Spray Avenue
Shoreham-By-Sea
West Sussex BN43 5PR
t: 01273 467297 mob: 07971 375739
e: rex@rjapbc.co.uk web: www.rjapbc.co.uk

Chartered Institute of Architectural Technologists

PROJECT: 21 Greenacres, Shoreham-By-Sea BN43 5WY

DRAWING TITLE: Proposed Sections

CLIENT: Mr and Mrs T. Bird

DWG NO: 23927-02

REVISION: C

SCALE: 1:20

DATE: 13.04.23

DRAWN: rex