
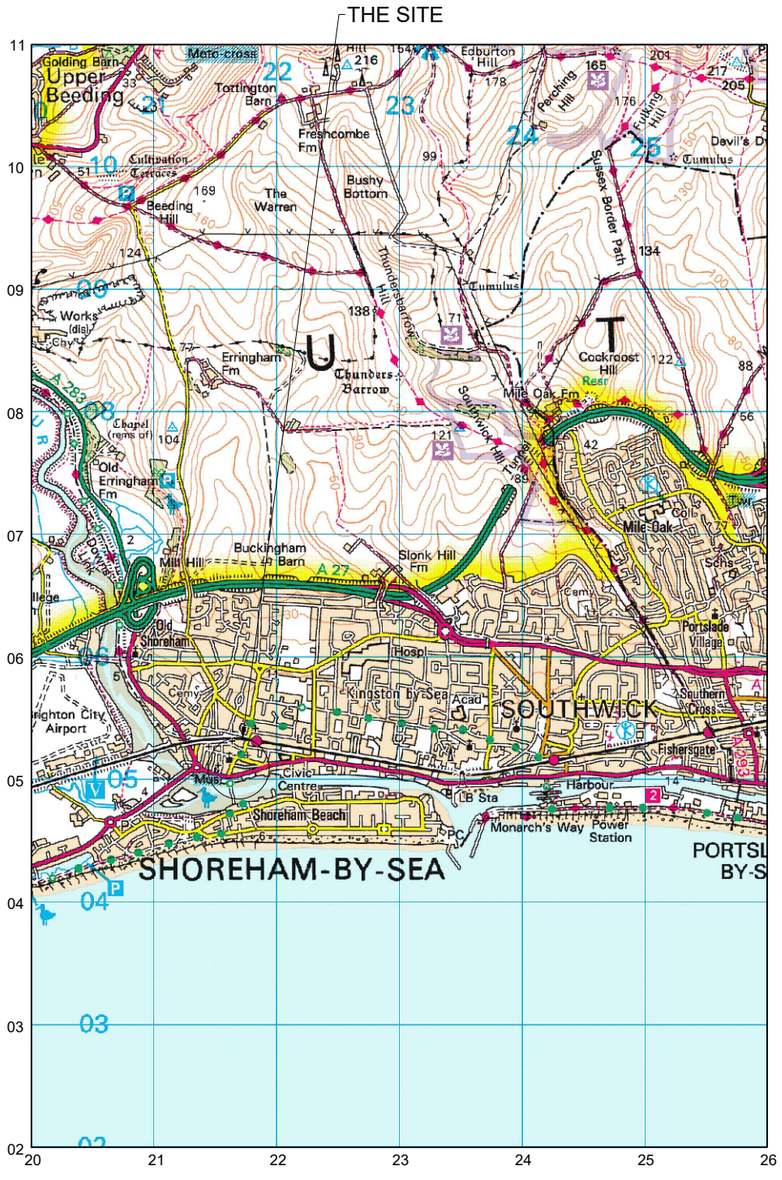


LOCATION PLAN
SCALE 1:50,000

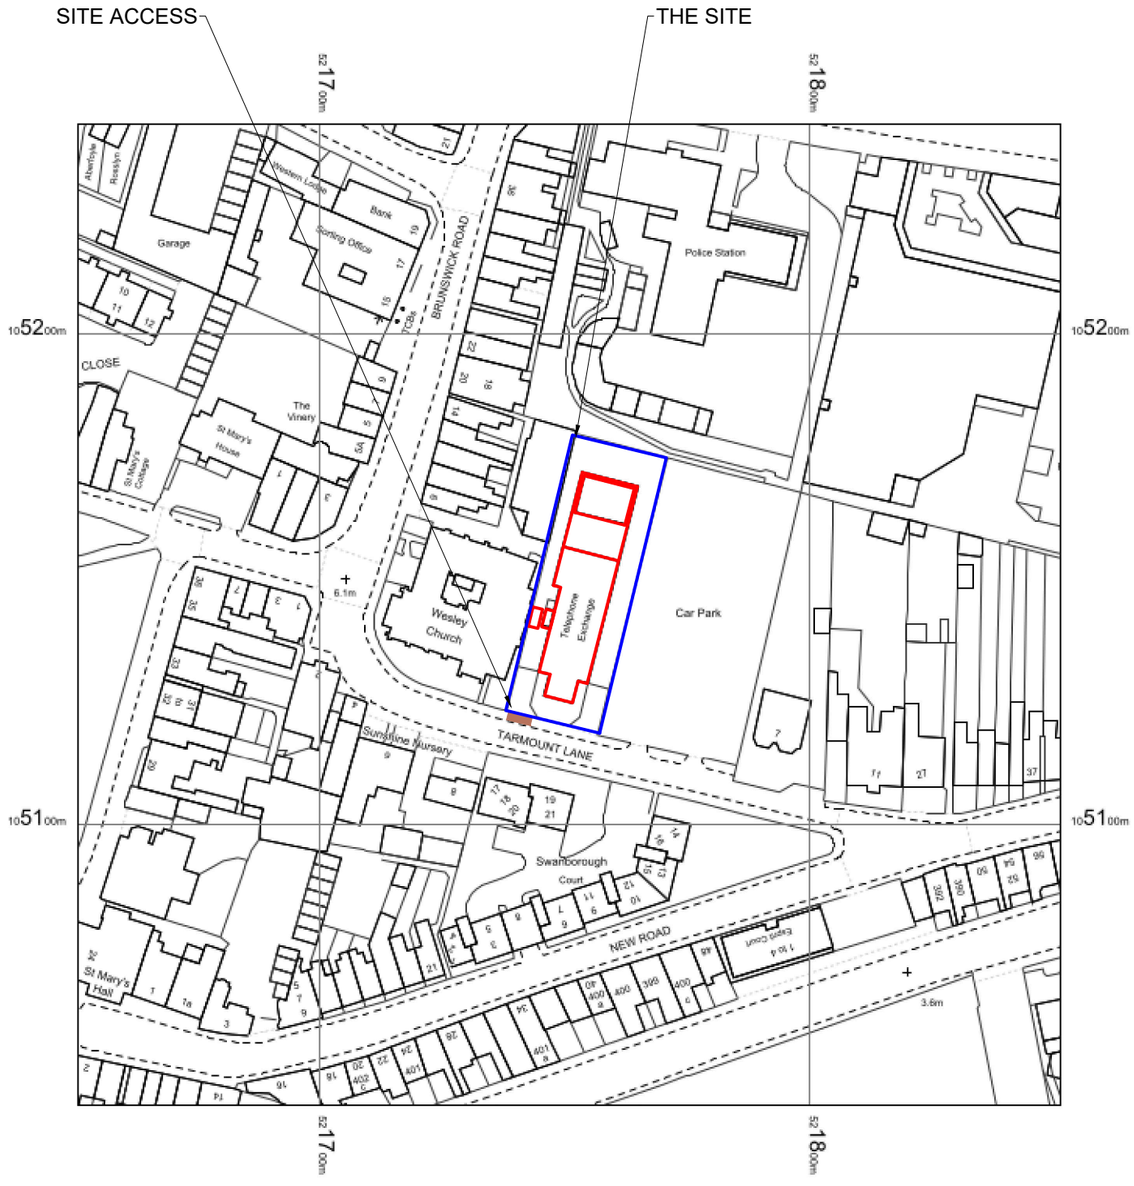

LOCATION PLAN
SCALE 1:1250

©2020 Cellnex
All rights reserved. No part of this publication may be reproduced, stored in a retrieval system or transmitted in any form or by any means (Electronic, Mechanical, Photocopying, Recording or otherwise), without the prior written consent of the Company.

NOTES

BASED UPON ORDNANCE SURVEY DIGITAL DATA WITH THE PERMISSION OF THE CONTROLLER OF HIS MAJESTY'S STATIONERY OFFICE, © CROWN COPYRIGHT. LICENCE NO. 100038864

O.S. LANDRANGER MAP No. 198

BT SKYLINE No.
BN0037

	PROJ No			
3.A	PROJ No		DAL	
3	PROJ No N/A LOCATION PLAN	31/10/23	MIT	MIT
2	PROJ No N/A WAYLEAVE UPDATE	18/01/18	HF	JW
1	PROJ No 157725 FIRST ISSUE	25/03/15	SH	CGP
ISS	REVISION	DATE	DRN	APP

cellnex
driving telecom connectivity
CELLNEX UK
R+, 4TH FLOOR, 2 BLAGRAVE STREET, READING, RG1 1AZ
Tel. 020 4526 8553

SITE No 163321
SHOREHAM ATE
TARMOUNT LANE
SHOREHAM BY SEA
WEST SUSSEX
BN43 6DA

NGR	TQ 21750 05130
OS GRID	521750 105130

TITLE
LOCATION PLAN

SCALE	SEE DRAWING	
DRAWN	SH	23/03/15
APPROVED	MIT	31/10/23

DRG No. 163321-00-004-ML003 | Sheet 1 of 1 | Rev 3.A

A3