

The Copyright of this drawing remains with The Fulker Consultancy Ltd and is not to be reproduced without written approval.

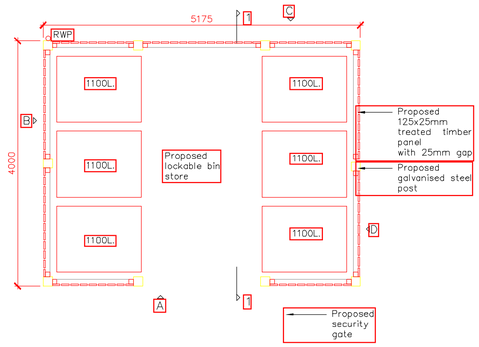


Proposed General Waste and Clincal Waste Bin Stores (Clause Q50/243)

As Proposed 1:50

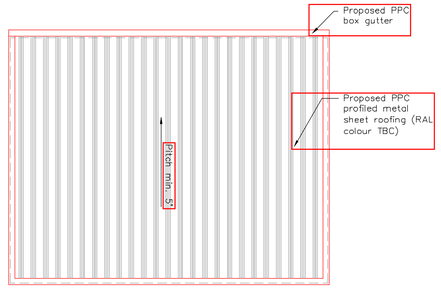


Proposed Roof Plan

As Proposed 1:50

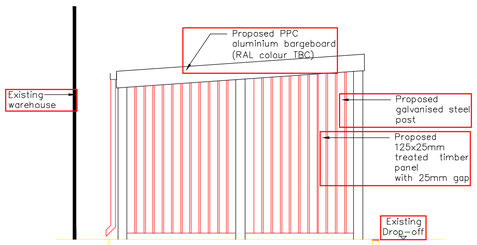


Elevation B

As Proposed 1:50

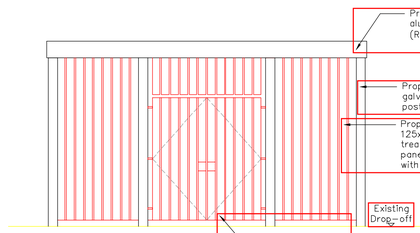


Elevation A

As Proposed 1:50

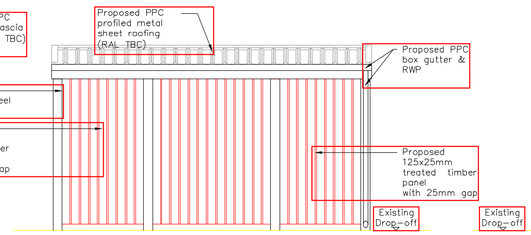


Elevation C

As Proposed 1:50

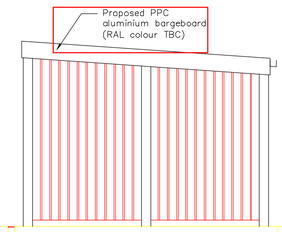


Elevation D

As Proposed 1:50

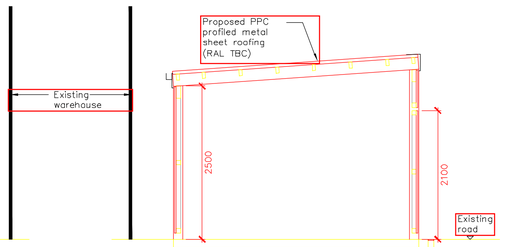


Section 1-1

As Proposed 1:50

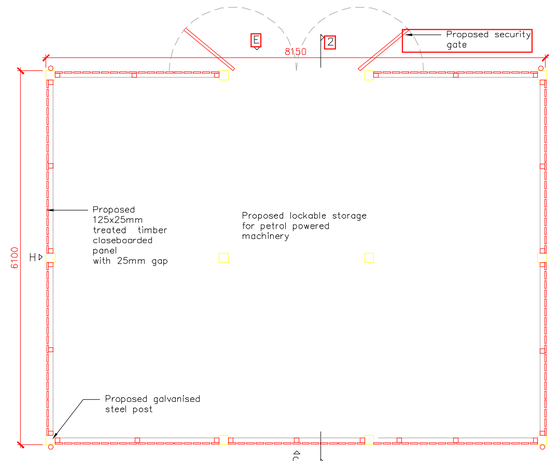


Proposed Lockable Store for Petrol Powdered Machinery (Clause Q50/243)

As Proposed 1:50

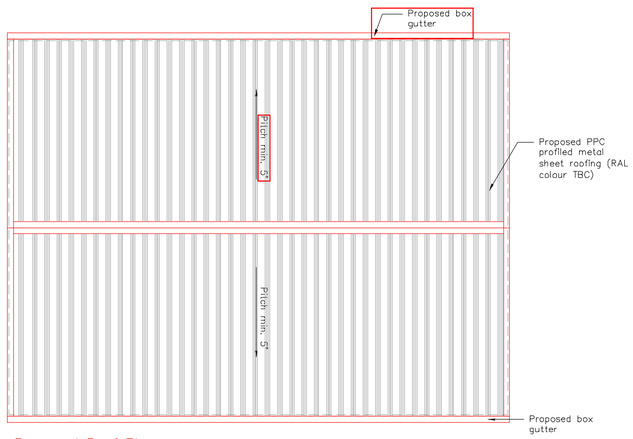


Proposed Roof Plan

As Proposed 1:50

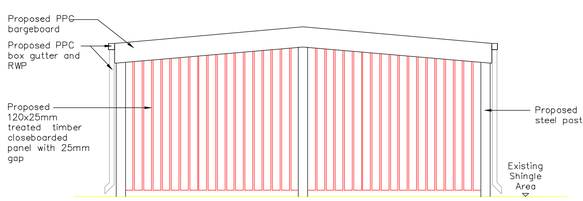


Elevation H

As Proposed 1:50

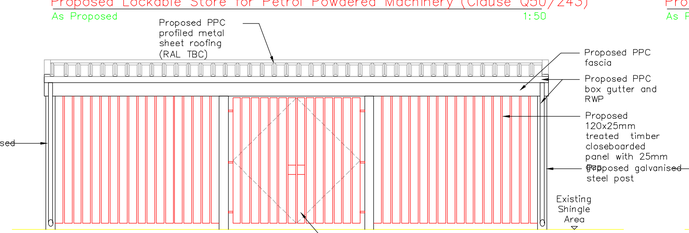


Elevation E

As Proposed 1:50

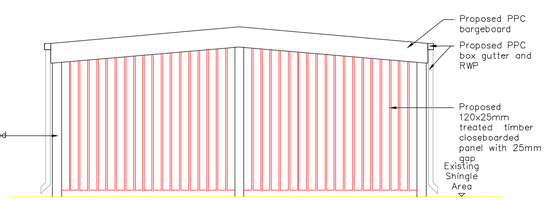


Elevation F

As Proposed 1:50

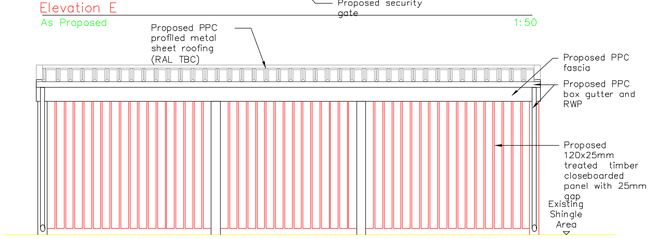

Elevation G

As ProposeG 1:50

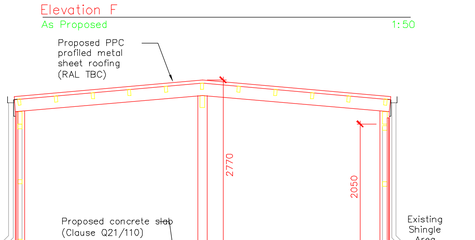

Section 2-2

As Proposed 1:50

rev.	description	date	chkd.
B	Bin store updated. New lockable storage shown.	24/08/20	PC
A	Client's comments incorporated.	31/07/20	AW

client :

SUSSEX POLICE

project :

Shoreham Logistics Hub

drawing title :

Bin Store Details
As Proposed

FulkersBaileyRussell
london | gravesend | brighton | bristol | leeds | reading | manch
info@fulkers.co.uk // www.fulkers.co.uk // 01474

drawn SL	chkd PC 369175	date July 2020
status: Tender		scale: 1:50 @ A1
proj no 20 – 2506		
drg no : 00–21		rev no B