


1:100 0 1 2 3 4 5 6 7 8 9 10m

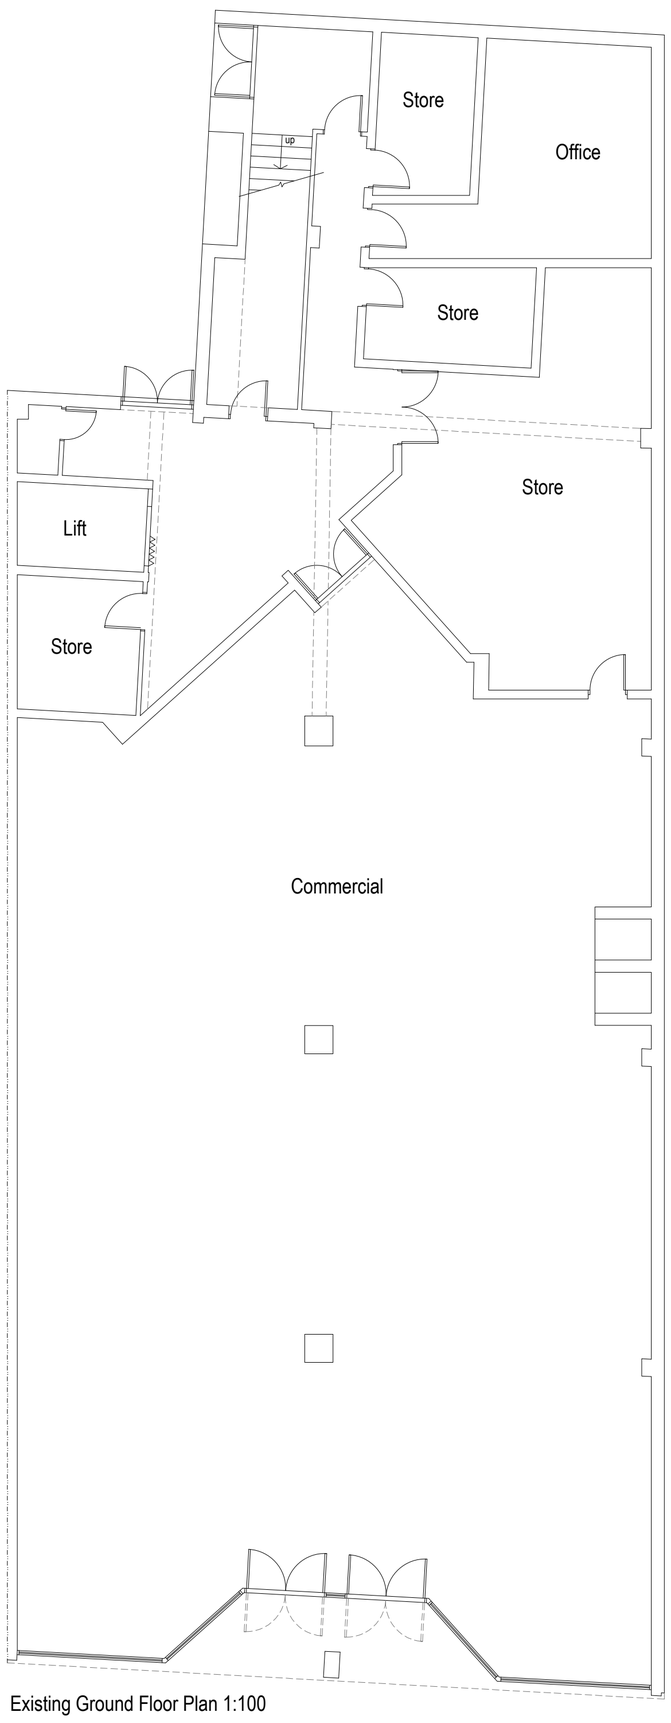

Existing Ground Floor Plan 1:100

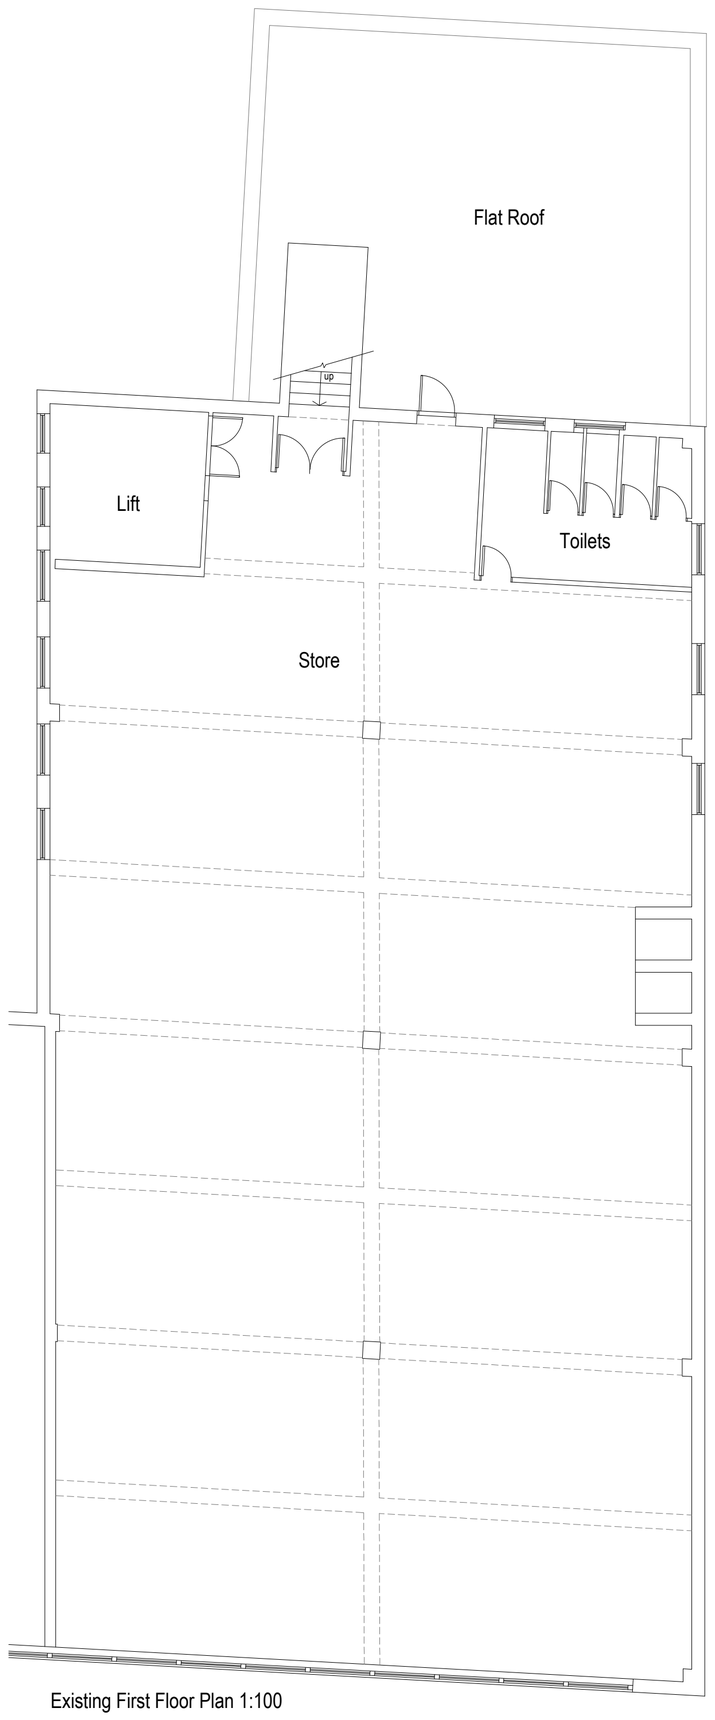

Existing First Floor Plan 1:100

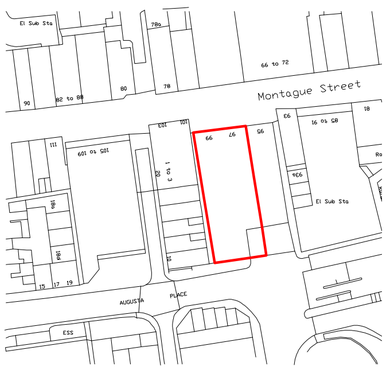

Location plan 1:1250

1:1250 0 10 20 30 40 50 60 70 80 90 100

amendments

bpm Architectural Services Ltd.

client	Moretons Investments Ltd
project	97-99 Montague Street Worthing BN11 3BN
project ref:	3110
Drawing No.	01
drawing title	Existing Floor Plans
drawn by	AW
date	Oct 25
scale	1:100 @ A1

www.bpmnet.co.uk
info@bpmnet.co.uk

Check all dimensions on site before all work is commenced

All goods materials workmanship to conform with current building regs BSS and COP's