




Existing Front Elevation (North) 1:100

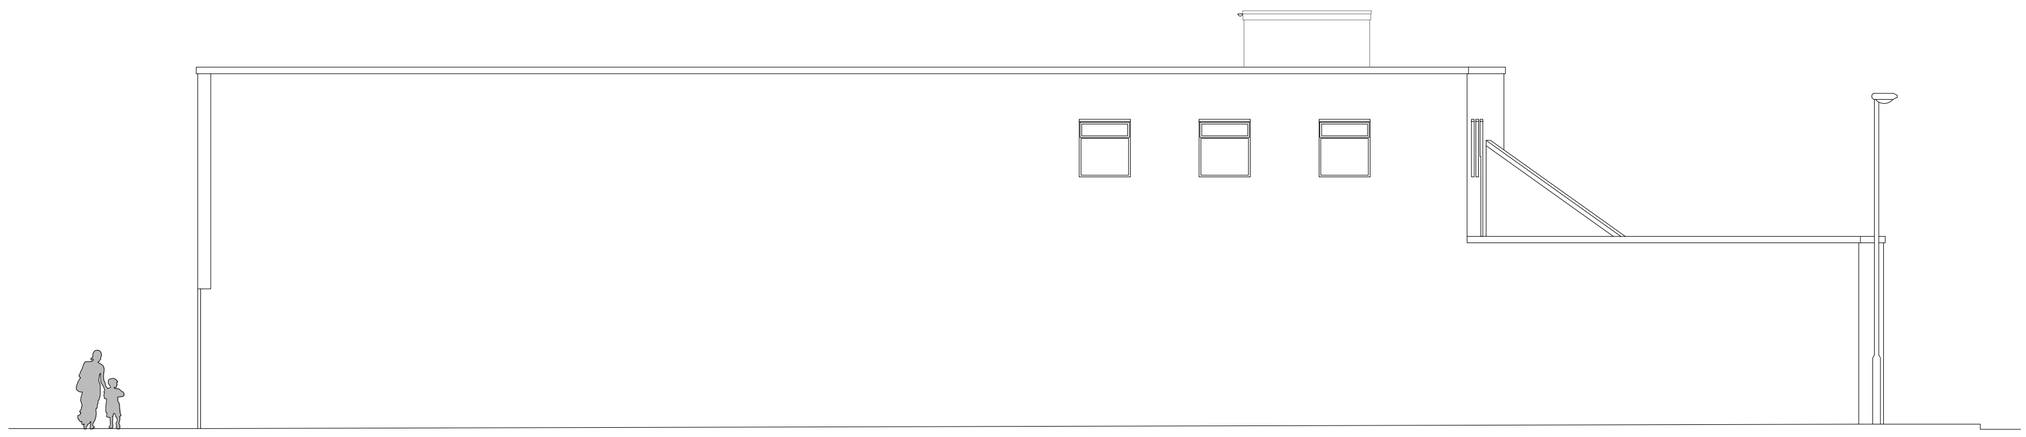

Existing Side Elevation (West) 1:100

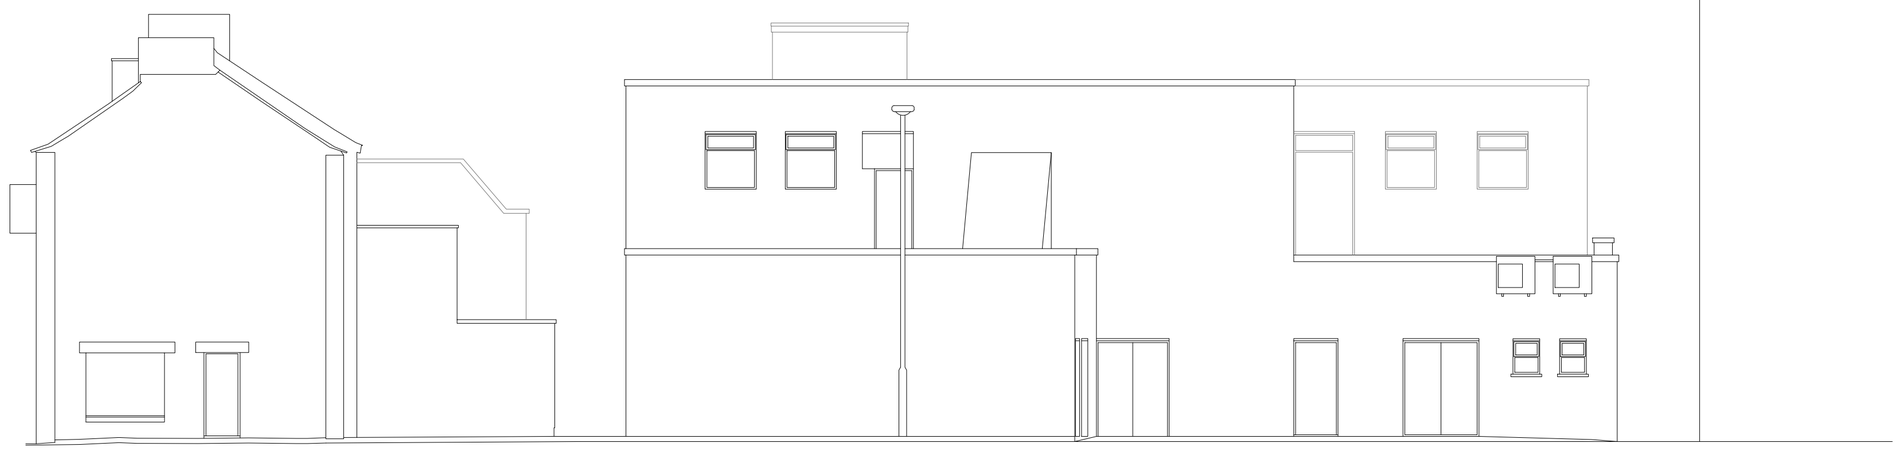

Existing Rear Elevation (South) 1:100

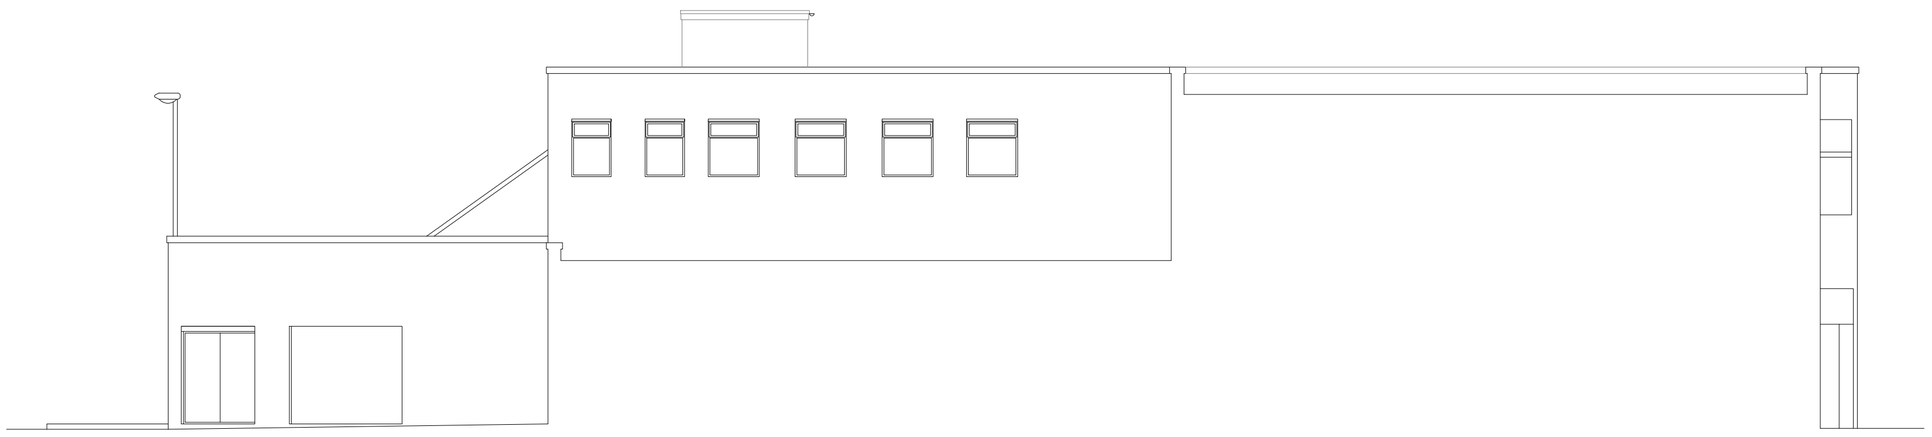

Existing Side Elevation (East) 1:100

1:100 0 1 2 3 4 5 6 7 8 9 10m

amendments

bpm Architectural Services Ltd.

client: Moretons Investments Ltd

project: 97-99 Montague Street
Worthing
BN11 3BN

project ref: 3110 Drawing No. 02

drawing title: Existing Elevations

drawn by: AW

date: Oct 25 scale: 1:100@ A1

www.bpmnet.co.uk
info@bpmnet.co.uk

Check all dimensions on site before all work is commenced

All goods materials workmanship to conform with current building regs BSS and COP's