


1:100 0 1 2 3 4 5 6 7 8 9 10m

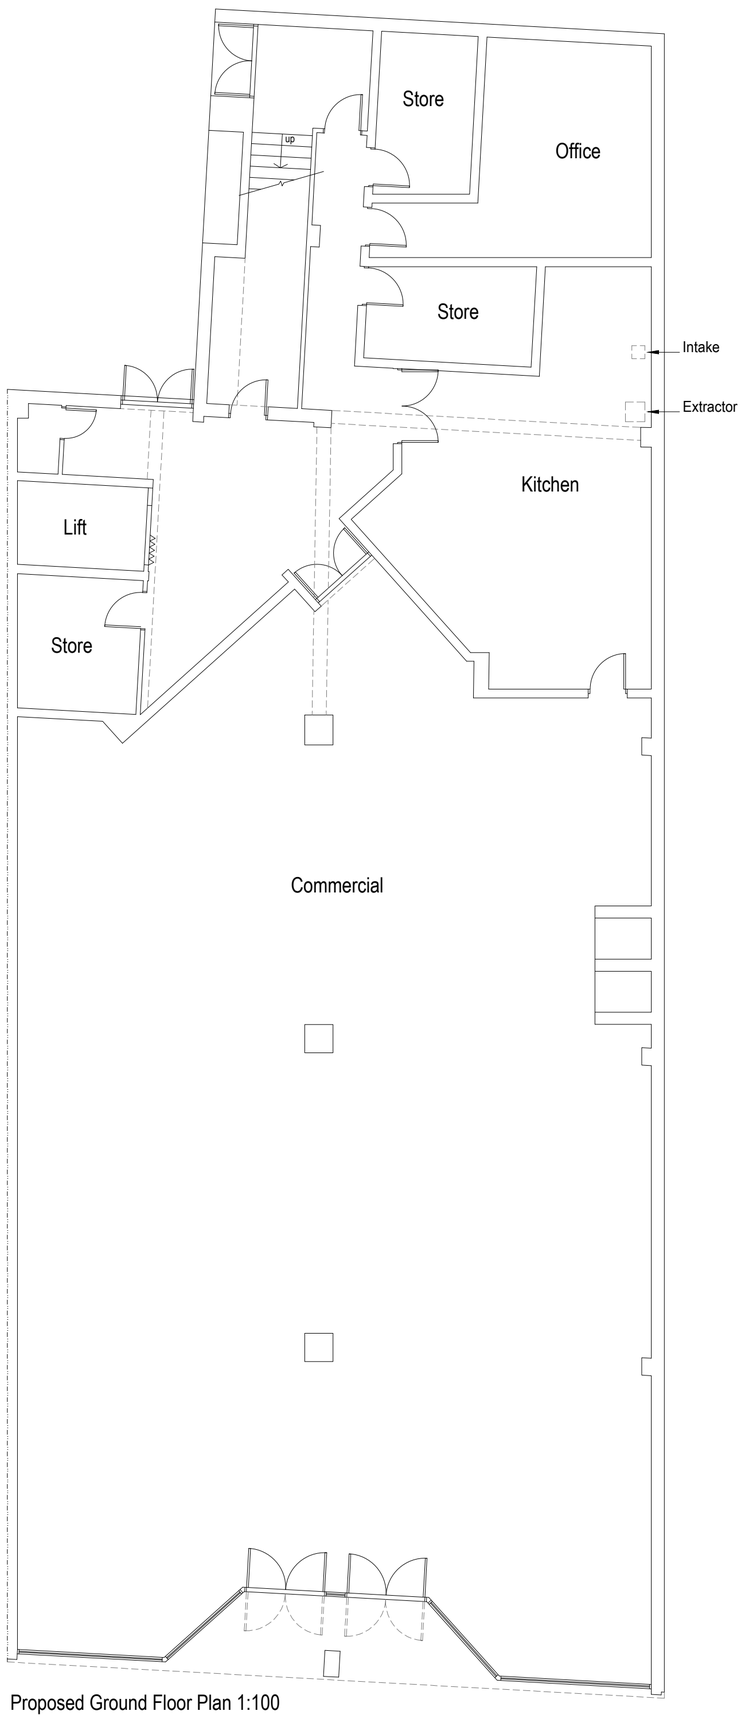

Proposed Ground Floor Plan 1:100

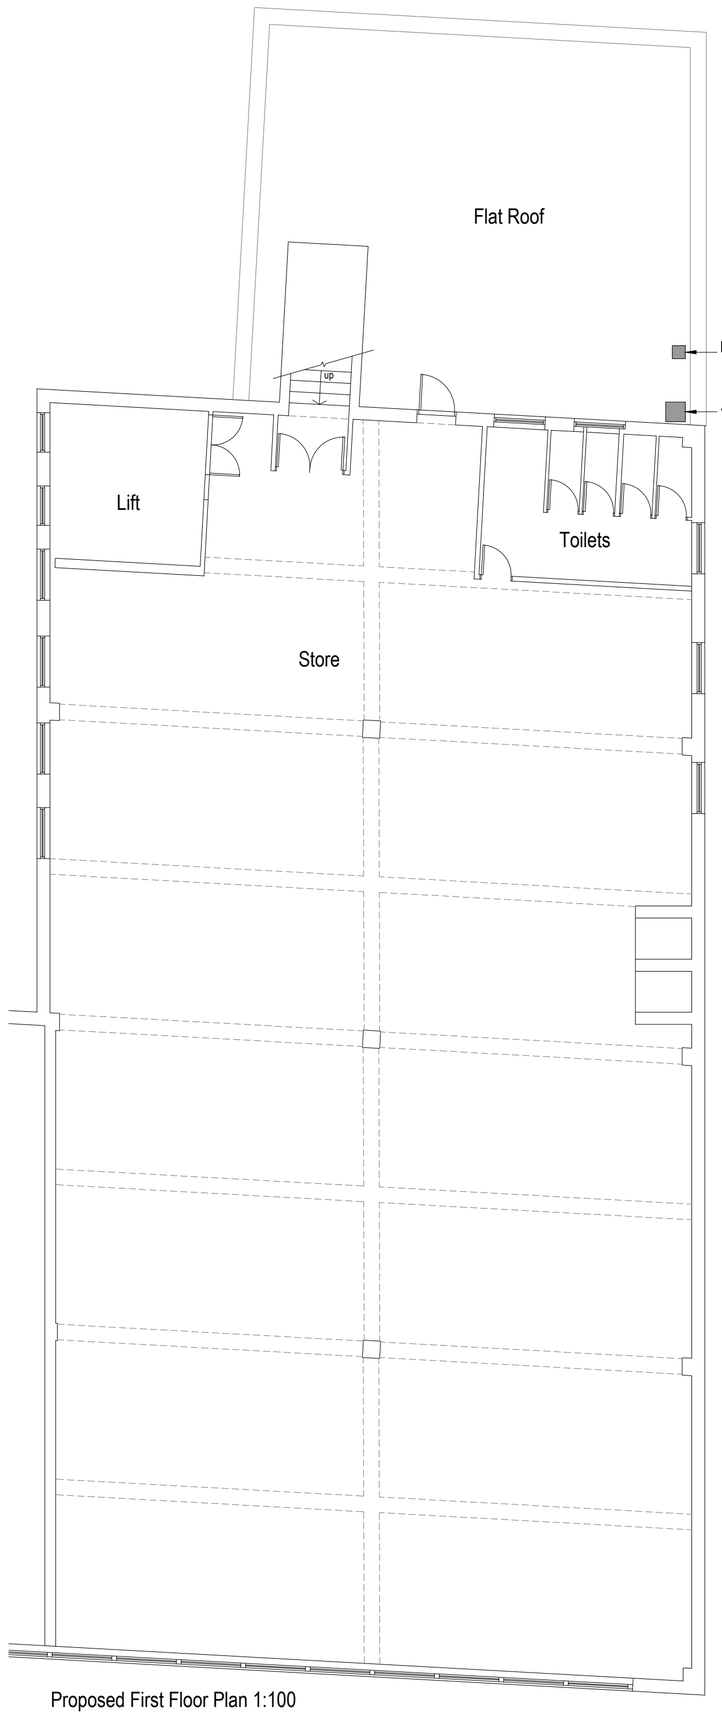

Proposed First Floor Plan 1:100

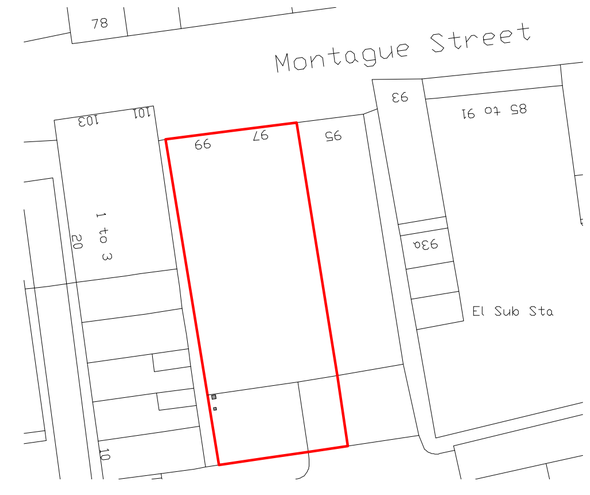

Block plan 1:500

N 1:500 0 10 20 30 40 50m

amendments

bpm Architectural Services Ltd.

client	Moretons Investments Ltd
project	97-99 Montague Street Worthing BN11 3BN
project ref: 3110	Drawing No. 03
drawing title	Proposed Floor Plans
drawn by	AW
date Oct 25	scale 1:100 @ A1

www.bpmnet.co.uk
info@bpmnet.co.uk

Check all dimensions on site before all work is commenced

All goods materials workmanship to conform with current building regs BSS and COP's