



Proposed Front Elevation (North) 1:100



Proposed Side Elevation (West) 1:100

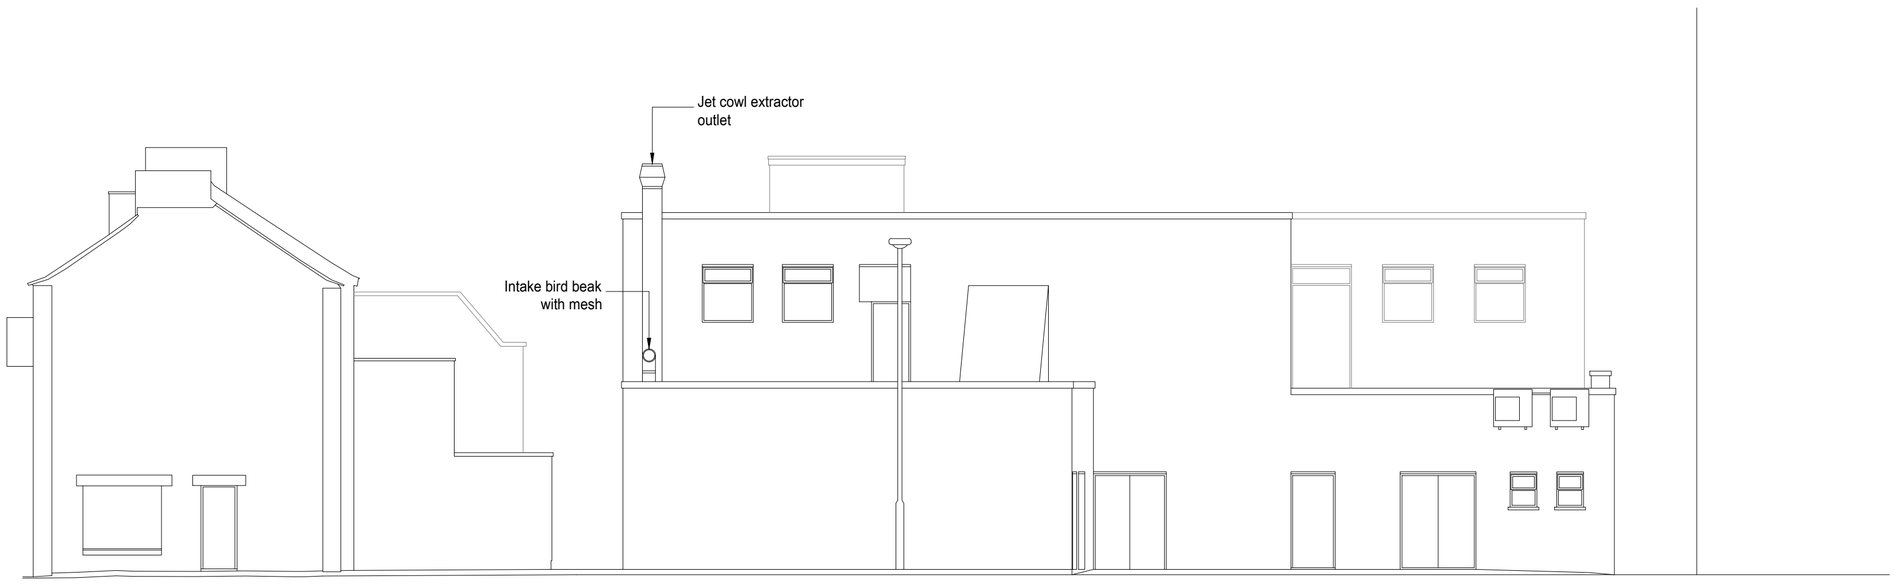

Proposed Rear Elevation (South) 1:100

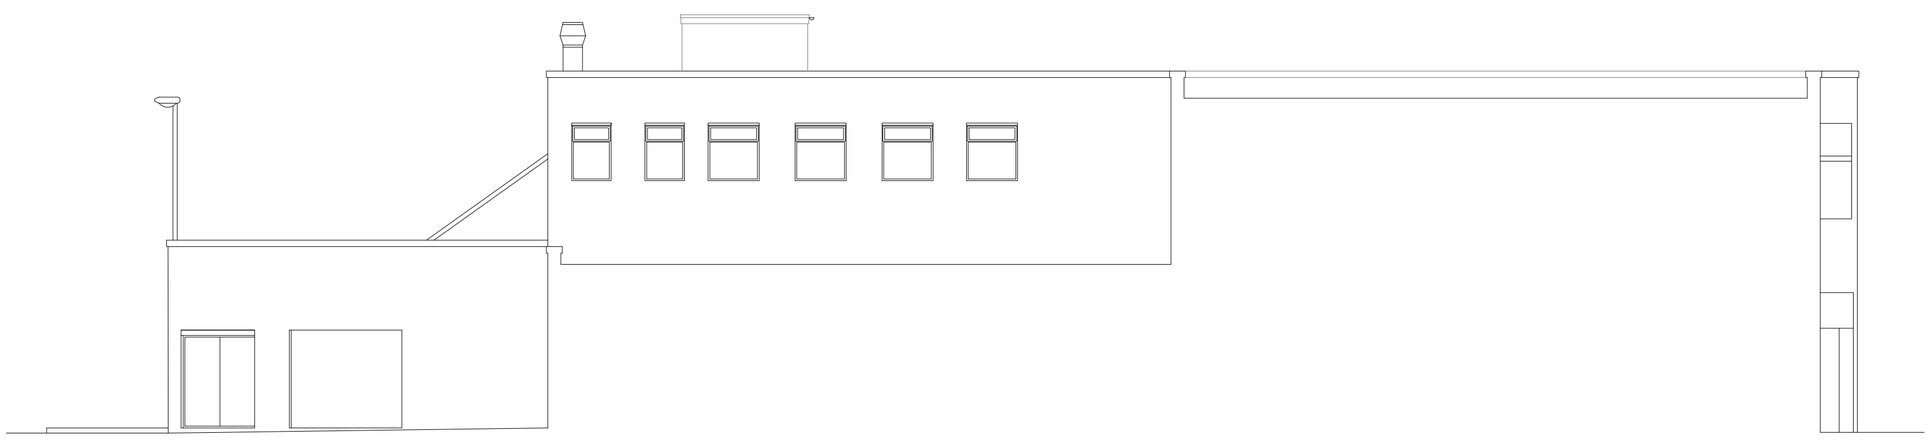

Proposed Side Elevation (East) 1:100

amendments

bpm Architectural Services Ltd.

client	Moretons Investments Ltd
project	97-99 Montague Street Worthing BN11 3BN
project ref:	3110
Drawing No.	04
drawing title	Proposed Elevations
drawn by	AW
date	Oct 25
scale	1:100@ A1

www.bpmnet.co.uk
info@bpmnet.co.uk

1:100 0 1 2 3 4 5 6 7 8 9 10m

Check all dimensions on site before all work is commenced

All goods materials workmanship to conform with current building regs BSS and COP's