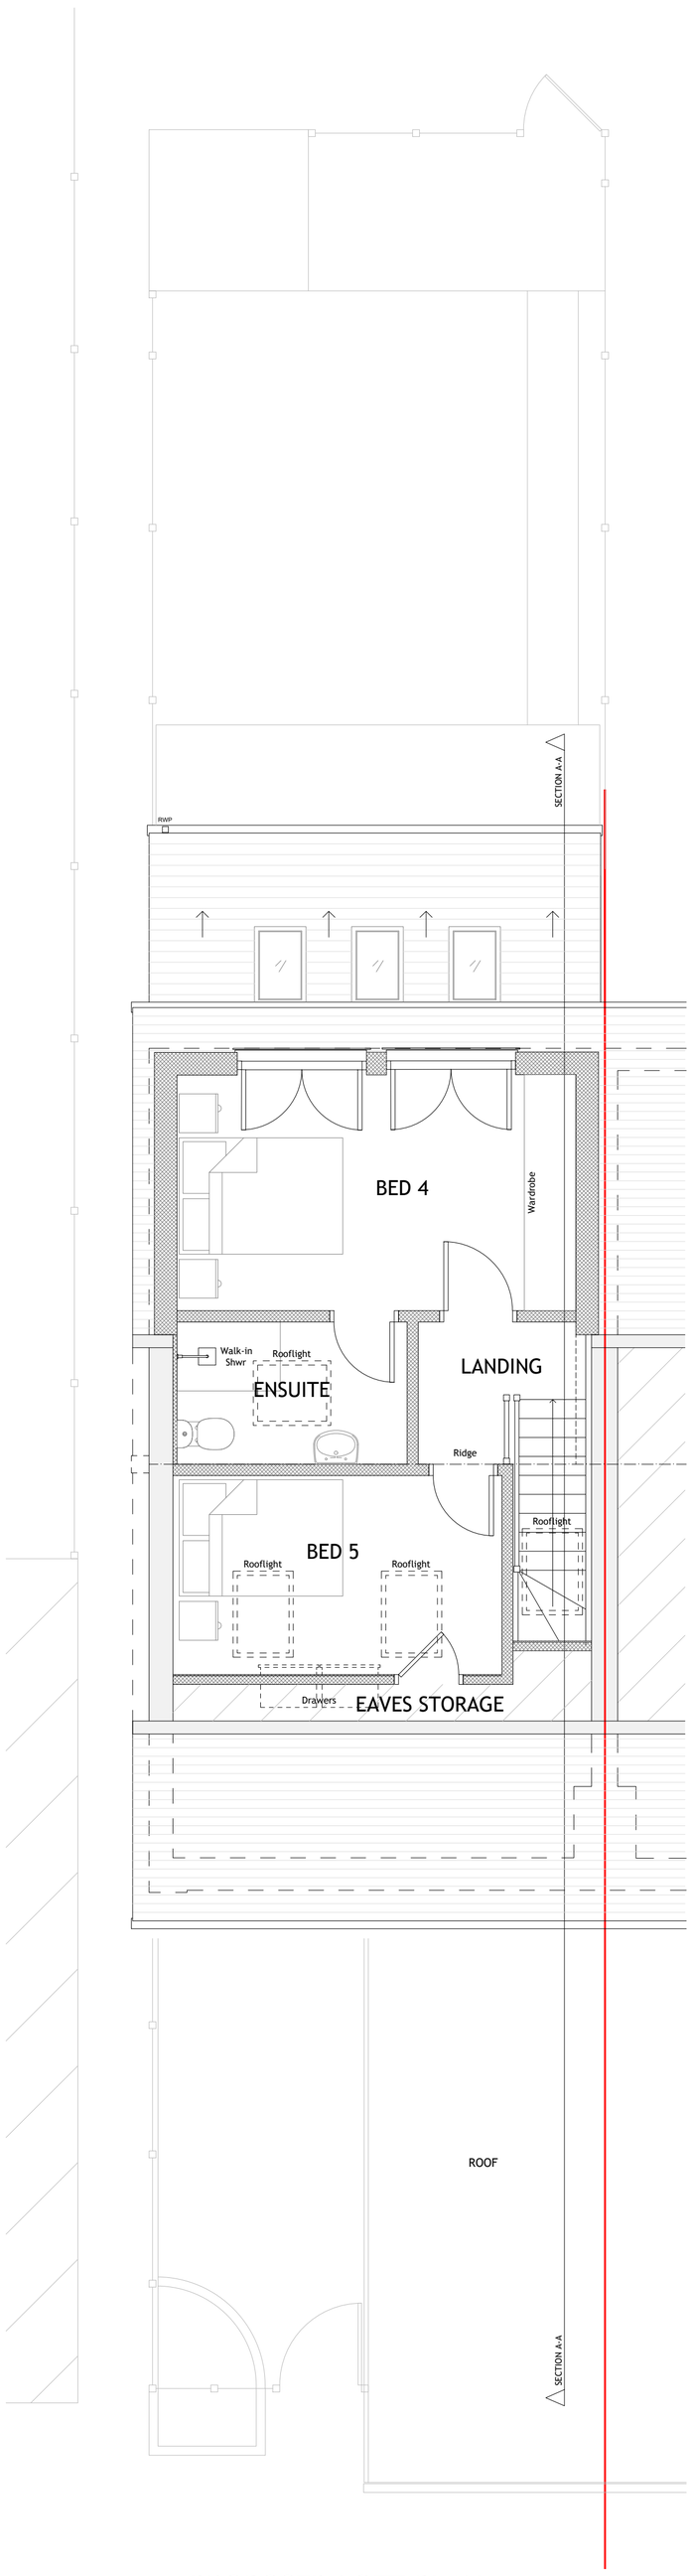

PROPOSED LOFT PLAN

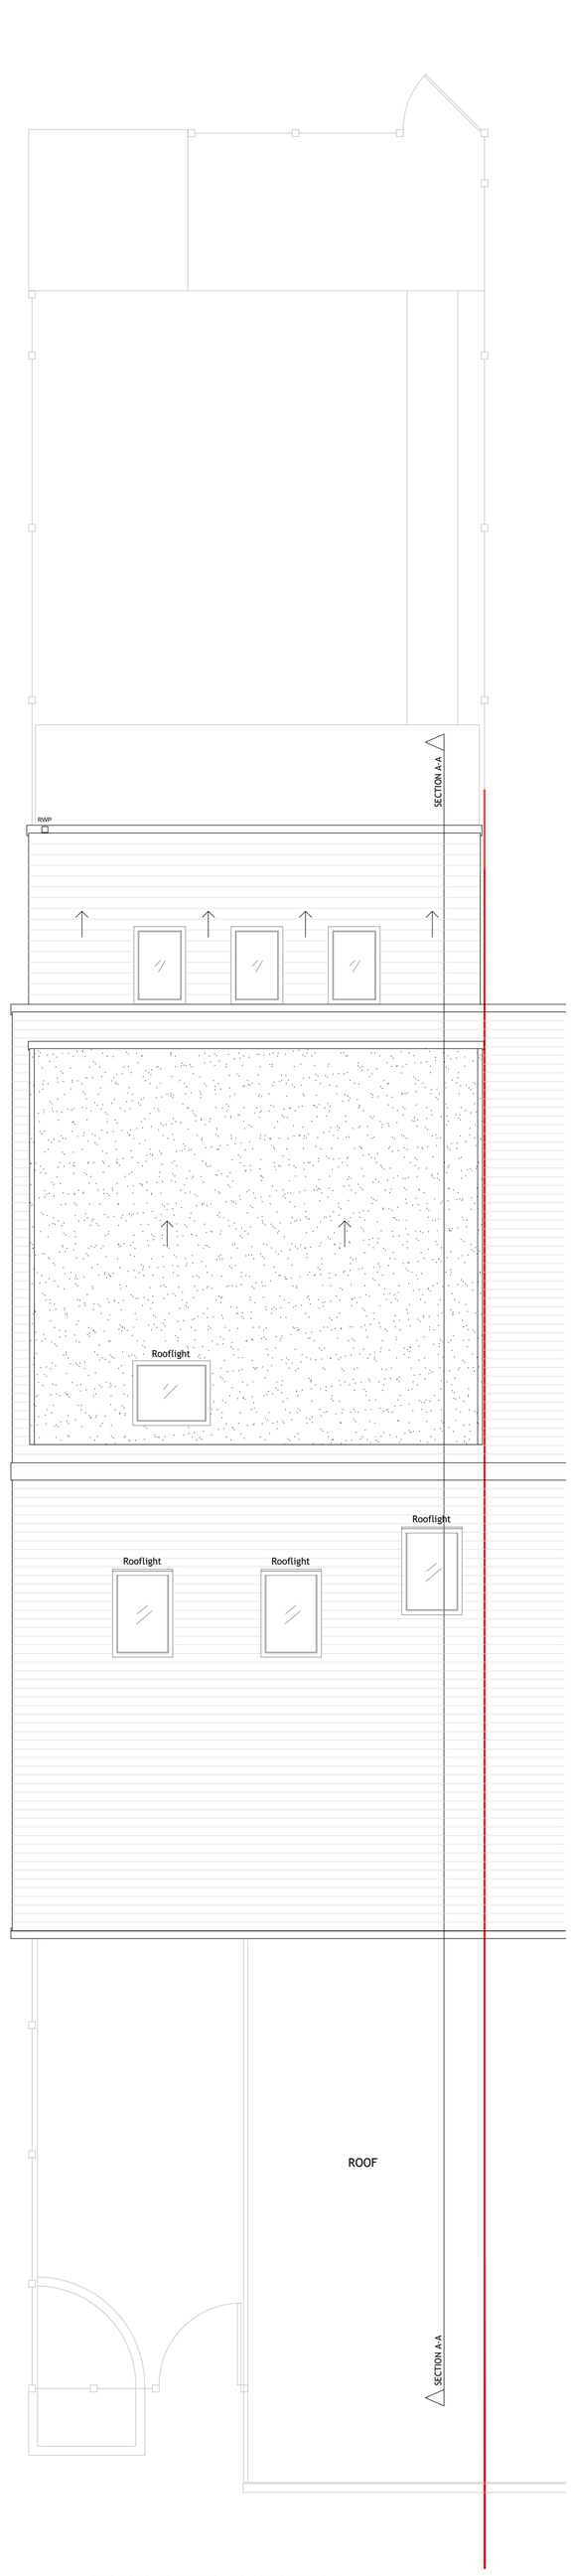

PROPOSED ROOF PLAN

N

0 5 Meters

Matt Barber
Architectural Technician

T: 07595429076
Matt.Barber_@outlook.com

Revisions		Date
A	Amended	08.06.20

By : MB

Scale : 1:50

Date : JUN 2020

Drawing : Proposed Loft & Roof Plan

Dwg No. : 007/011

Rev : A

Project : 9 Chester Avenue
Lancing
BN15 8PU

Client : Mr & Mrs Goodman