


DRAWING SCALE 1:50

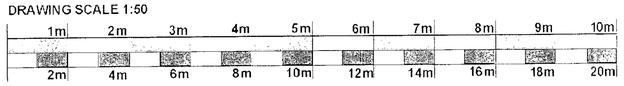


DRAWING SCALE 1:100

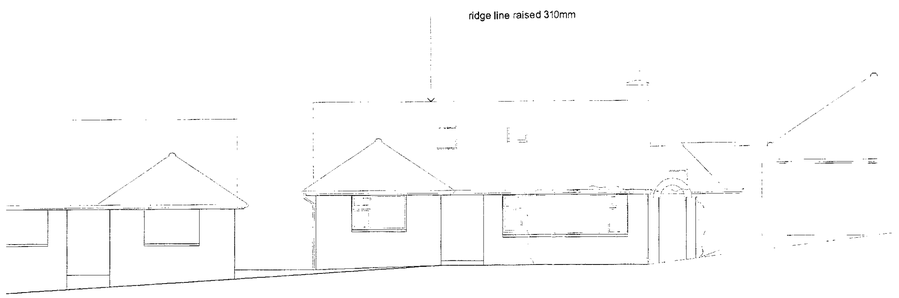


FRONT (NORTH) ELEVATION SCALE 1 to 100

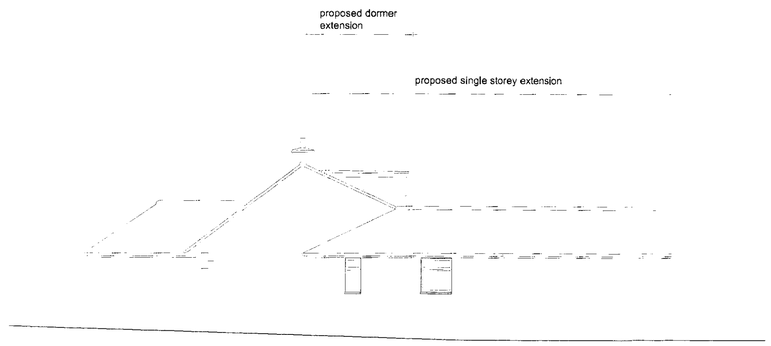


WEST ELEVATION SCALE 1 to 100

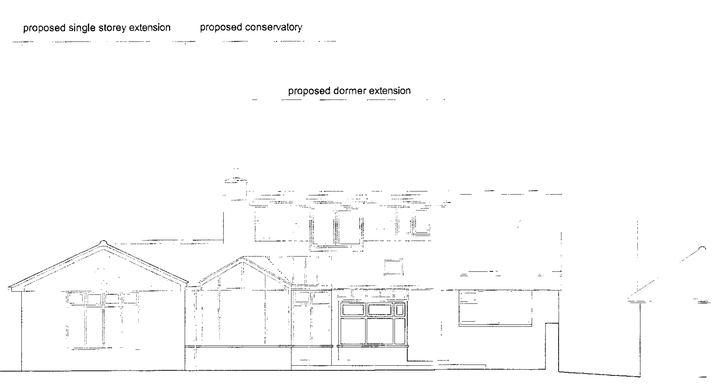

REAR (SOUTH) ELEVATION SCALE 1 to 100

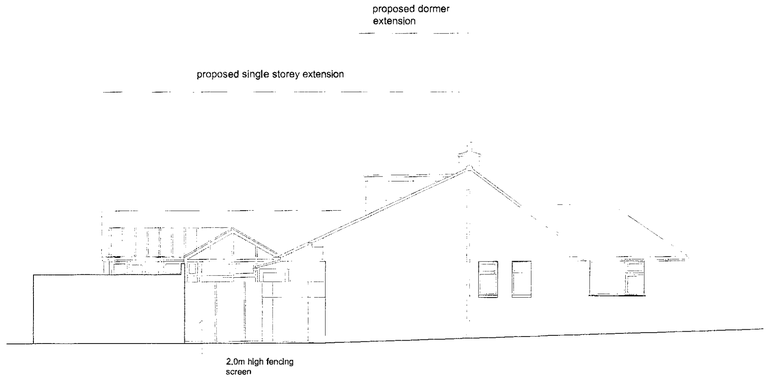

EAST ELEVATION SCALE 1 to 100

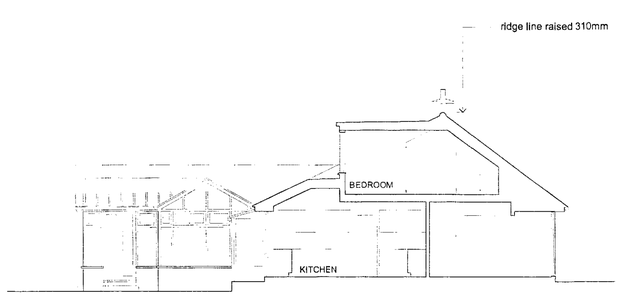

SECTION A - A SCALE 1 to 100

ADUR & WORTHING PLANNING SERVICES
AWDM/663/12
DATE VALID - 2 AUG 2012

PAPER SIZE A1

REV E: 02.08.12 Omitted conservatory doors removed from east elevation and section AA

REV D: 01.08.12 First floor layout amended. Front roof windows amended

REV C: 26.07.12 Rear dormer reduced. First floor layout amended.

REV B: 10.07.12 Amendments to first floor dormer and rear pitched roofs

REV A: 09.05.12 Minor exterior amendments

P A G E
PARTNERSHIP
18 Middleton Avenue Hove Sussex BN3 4PJ
tel/fax 01273 424888 page@pagepartnership.net

Client
Mr & Mrs Hills
53 Holmes Avenue
Hove
BN3 7LB

Job Title
6 MILLHILL CLOSE SHOREHAM
BN43 5TP
PROPOSED REAR EXTENSION
FORMING GRANNY ANNEXE, LOFT
CONVERSION AND CONSERVATORY

Drawing Title
BUILDING AS PROPOSED ELEVATIONS AND SECTIONS
Planning Application Drawing

Job Number	Scale
12520	1 : 100

Drawing Number
05

Date	Revision
25.04.12	E.