DRAWING SCALE 1:50


1m 2m 3m 4m 5m 6m 7m 8m 9m 10m

2m 4m 6m 8m 10m 12m 14m 16m 18m 20m

DRAWING SCALE 1:100




GROUND FLOOR PLAN SCALE 1 to 50

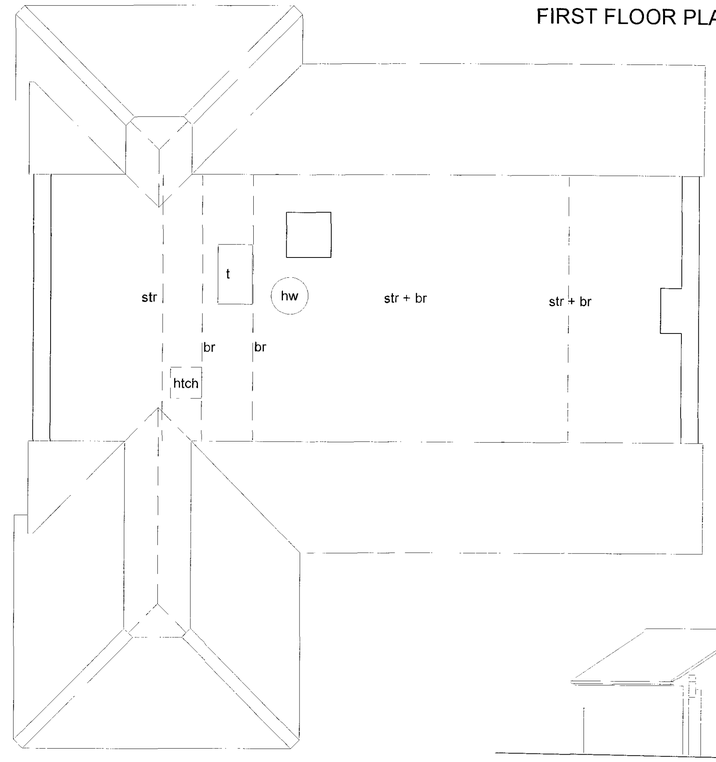


FIRST FLOOR PLAN SCALE 1 to 50

ADUR & WORTHING PLANNING SERVICE
PLAN AWDM/0663/12
DATE VALID - 2 AUG 2012


N

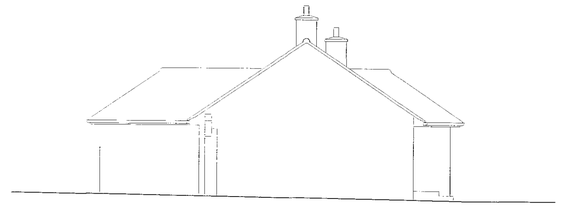


SIDE ELEVATION SCALE 1 to 100

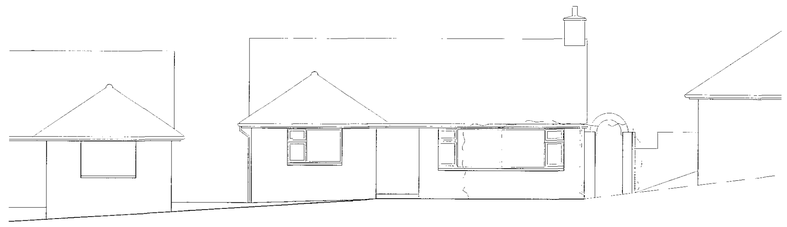

FRONT ELEVATION SCALE 1 to 100

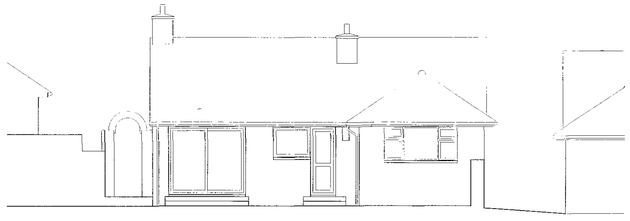

REAR ELEVATION SCALE 1 to 100

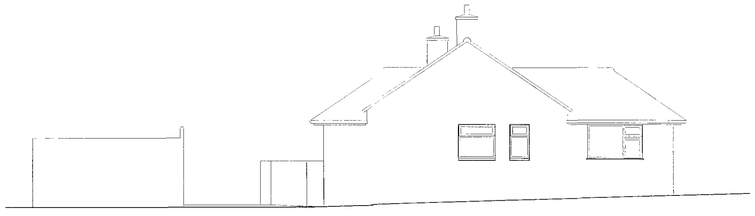

SIDE ELEVATION SCALE 1 to 100

PAPER SIZE A1

P A G E
PARTNERSHIP
18 Middleton Avenue Hove Sussex BN3 4PJ
Telfx: 01273 424688 pagpar@pagepartnership.net

Client
Mr & Mrs Hills
63 Holmes Avenue
Hove
BN3 7LB

Job Title
6 MILLHILL CLOSE SHOREHAM
BN43 5TP
PROPOSED REAR EXTENSION
FORMING GRANNY ANNEXE, LOFT
CONVERSION AND CONSERVATORY

Drawing Title
BUILDING AS EXISTING

Planning Application
Drawing

Job Number	Scale
12520	1 : 50 1 : 100

Drawing Number
03

Date	Revision
25.04.12	.