
General Notes:


Do not scale dimensions from this drawing, unless for Planning purposes.

The Contractor is responsible for checking all dimensions on site prior to commencement of the works.

This drawing is to be read in conjuction with the specification.

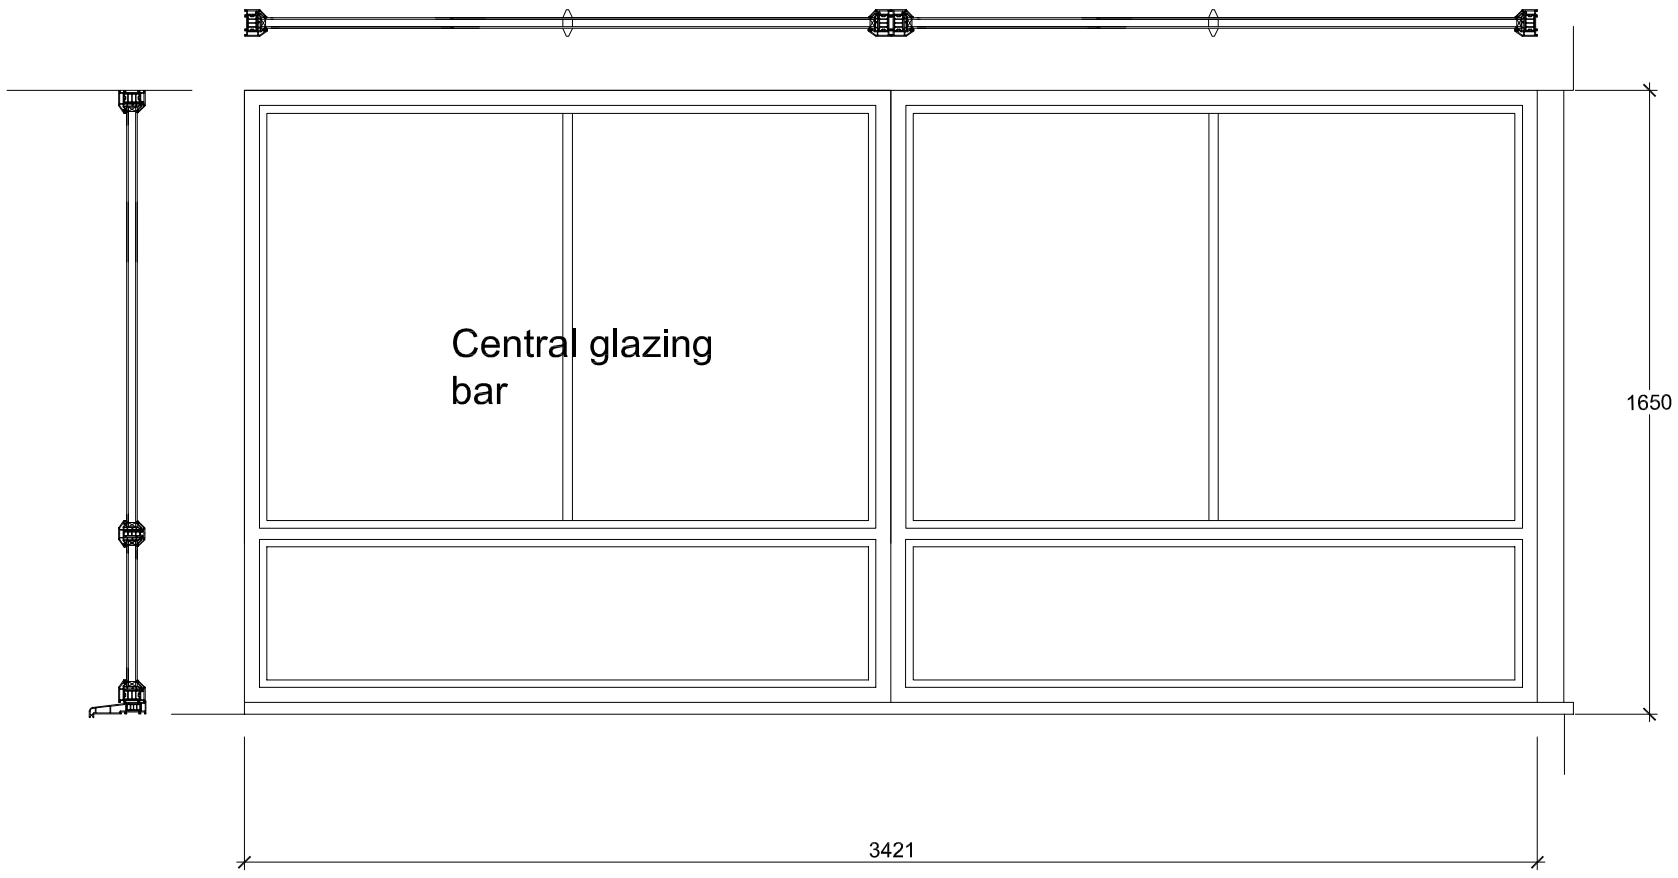

PROPOSED
Window 1

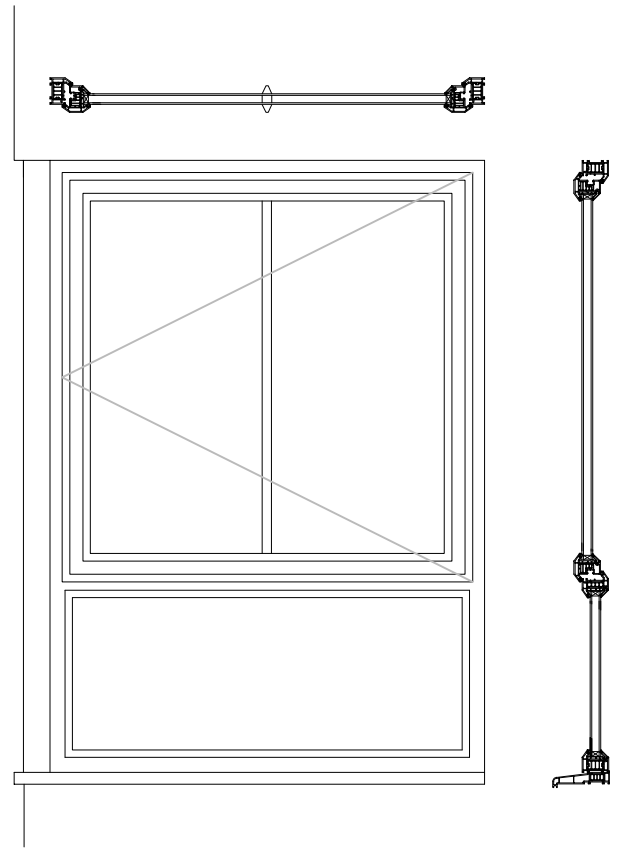

PROPOSED
Window 2

Revision	Date	Description
A	28/05/2024	Front Window changes

Brian Elstone Surveying Services Ltd
Brian Elstone, MCIOB, IMaPS, MCABE
Building Surveyor and Architectural Consultant
CDM Consultant

1 Herne Court, Station Road, Rustington,
West Sussex, BN16 3BQ
Phone: 01903 784884, Mobile: 07710 593021.
Email: brian@elstone.biz

Client:
Mrs J. Hammerton 2 Balcombe Court, Worthing, BN11 3PL

Project:
Window Replacement - Front Bay Window

Drawing Title:
Proposed new windows

Scale:	Date:	Drawn By:
1:20	25/03/2024	BE

Drawing Number:	Revision:
1643/003	A