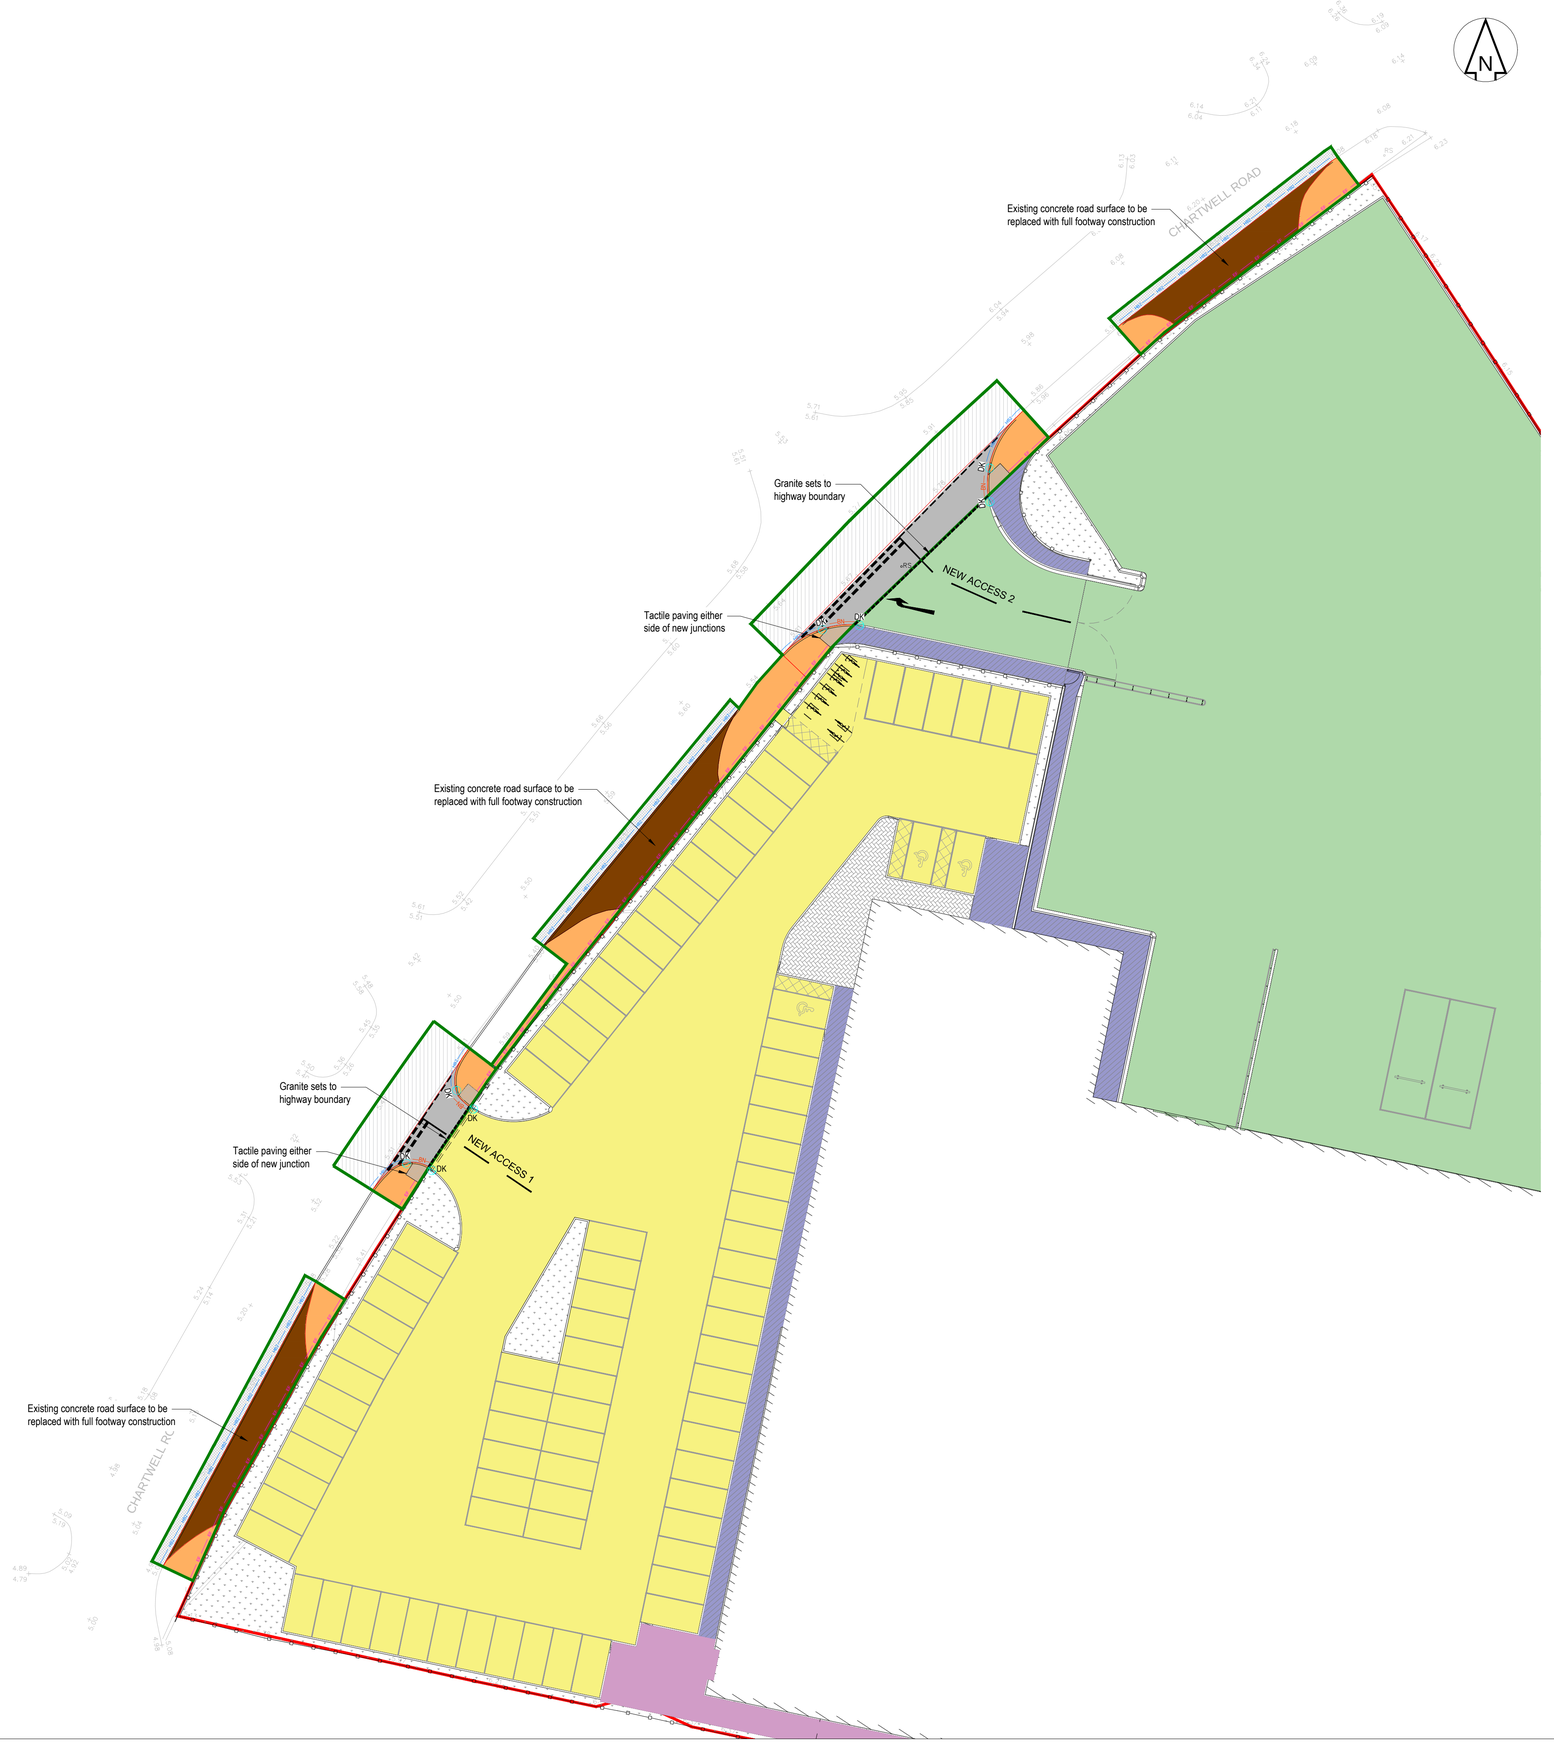

KEY:

- Proposed full carriageway construction.
- Surface course to be 40mm thk HRA 30/14 F Surf 40/60 with 14/20mm pre-coated chippings. Refer to RWC standard details drawings for full depth specification.
- Proposed full footway construction. Refer to RWC standard details drawings for specification.
- Proposed areas of footway reconstruction from base course up. Refer to RWC standard details drawings for full depth specification.
- Existing carriageway to be removed to allow for new kerb construction. Refer to RWC standard details drawings for specification.
- Proposed road carriageway tie-in construction in accordance with WSCC Highway Standard Details. Refer to RWC standard details drawings for specification.
- Private Car Park construction - Flexible.
- Private Concrete Yard - 225mm slab
- Private footpath construction - Flexible
- Private site fence - 2.4m High Heras Chaperal Palas fence, Colour: Green
- Full height HB2 type kerb in accordance with WSCC Highway Standard Details
- Dropped kerb BN type kerb in accordance with WSCC Highway Standard Details
- Flat top edging kerb EF kerb in accordance with WSCC Highway Standard Details
- DK — Transtion kerbs from full height HB2 down to BN kerbs in accordance with WSCC Highway Standard Details
- Extent of S278 Highway Works
- Extent of Site Boundary

DO NOT SCALE OFF THIS DRAWING

Notes:

1. The Contractor is responsible for verifying all site & setting out dimensions before commencing work, any discrepancy must be reported to the Engineer immediately.
2. This drawing is to be read in conjunction with all relevant Architectural and M & E drawings.
3. All dimensions in millimetres unless stated otherwise.
4. This drawing has been prepared for the exclusive use of the commissioning party and unless agreed in writing by Robert West Consulting Limited no other party may use or rely on its contents. No liability is accepted by Robert West Consulting Limited for any use of this drawing other than for the purpose for which it was originally prepared.
5. In accordance with the Construction (Design and Management) Regulations 2015, the Designer has undertaken design risk assessments for the elements of work identified by this drawing. Prior to using this drawing the Contractor must refer to the Designer's Risk Register and to the Health and Safety Plan for associated risks.
6. It should be noted that this drawing may include data provided by third parties. No liability is accepted by Robert West Limited as to the accuracy of this data.

Rev	Date	By	Comment	Chkd	Appr
P2	25.04.16	BM	DRAWING FRAME AND KEY AMENDED	GD	DH
P1	20.04.16	GD	APPROVAL ISSUE	GD	DH

Status

FOR APPROVAL

Client

BIDVEST FOOD SERVICE

Robert West

County House
St Mary's Street
Worcester
Worcestershire WR1 1HB

t: 01905 28288
f: 020 7939 9909
www.robertwest.co.uk

Project

BIDVEST FOODSERVICE
CHARTWELL ROAD, WORTHING

Drawing Title

SURFACING AND KERBING PLAN

© Robert West Consulting. All rights reserved

Drawn		Checked		Approved		Scale
By	GD	By	GD	By	DH	1:250 @ A1
Date	04.04.16	Date	04.04.16	Date	04.04.16	

Client No.	Project No.	Discipline	Drawing No.	Rev
5440	001	C	103	P2