NOT FOR CONSTRUCTION

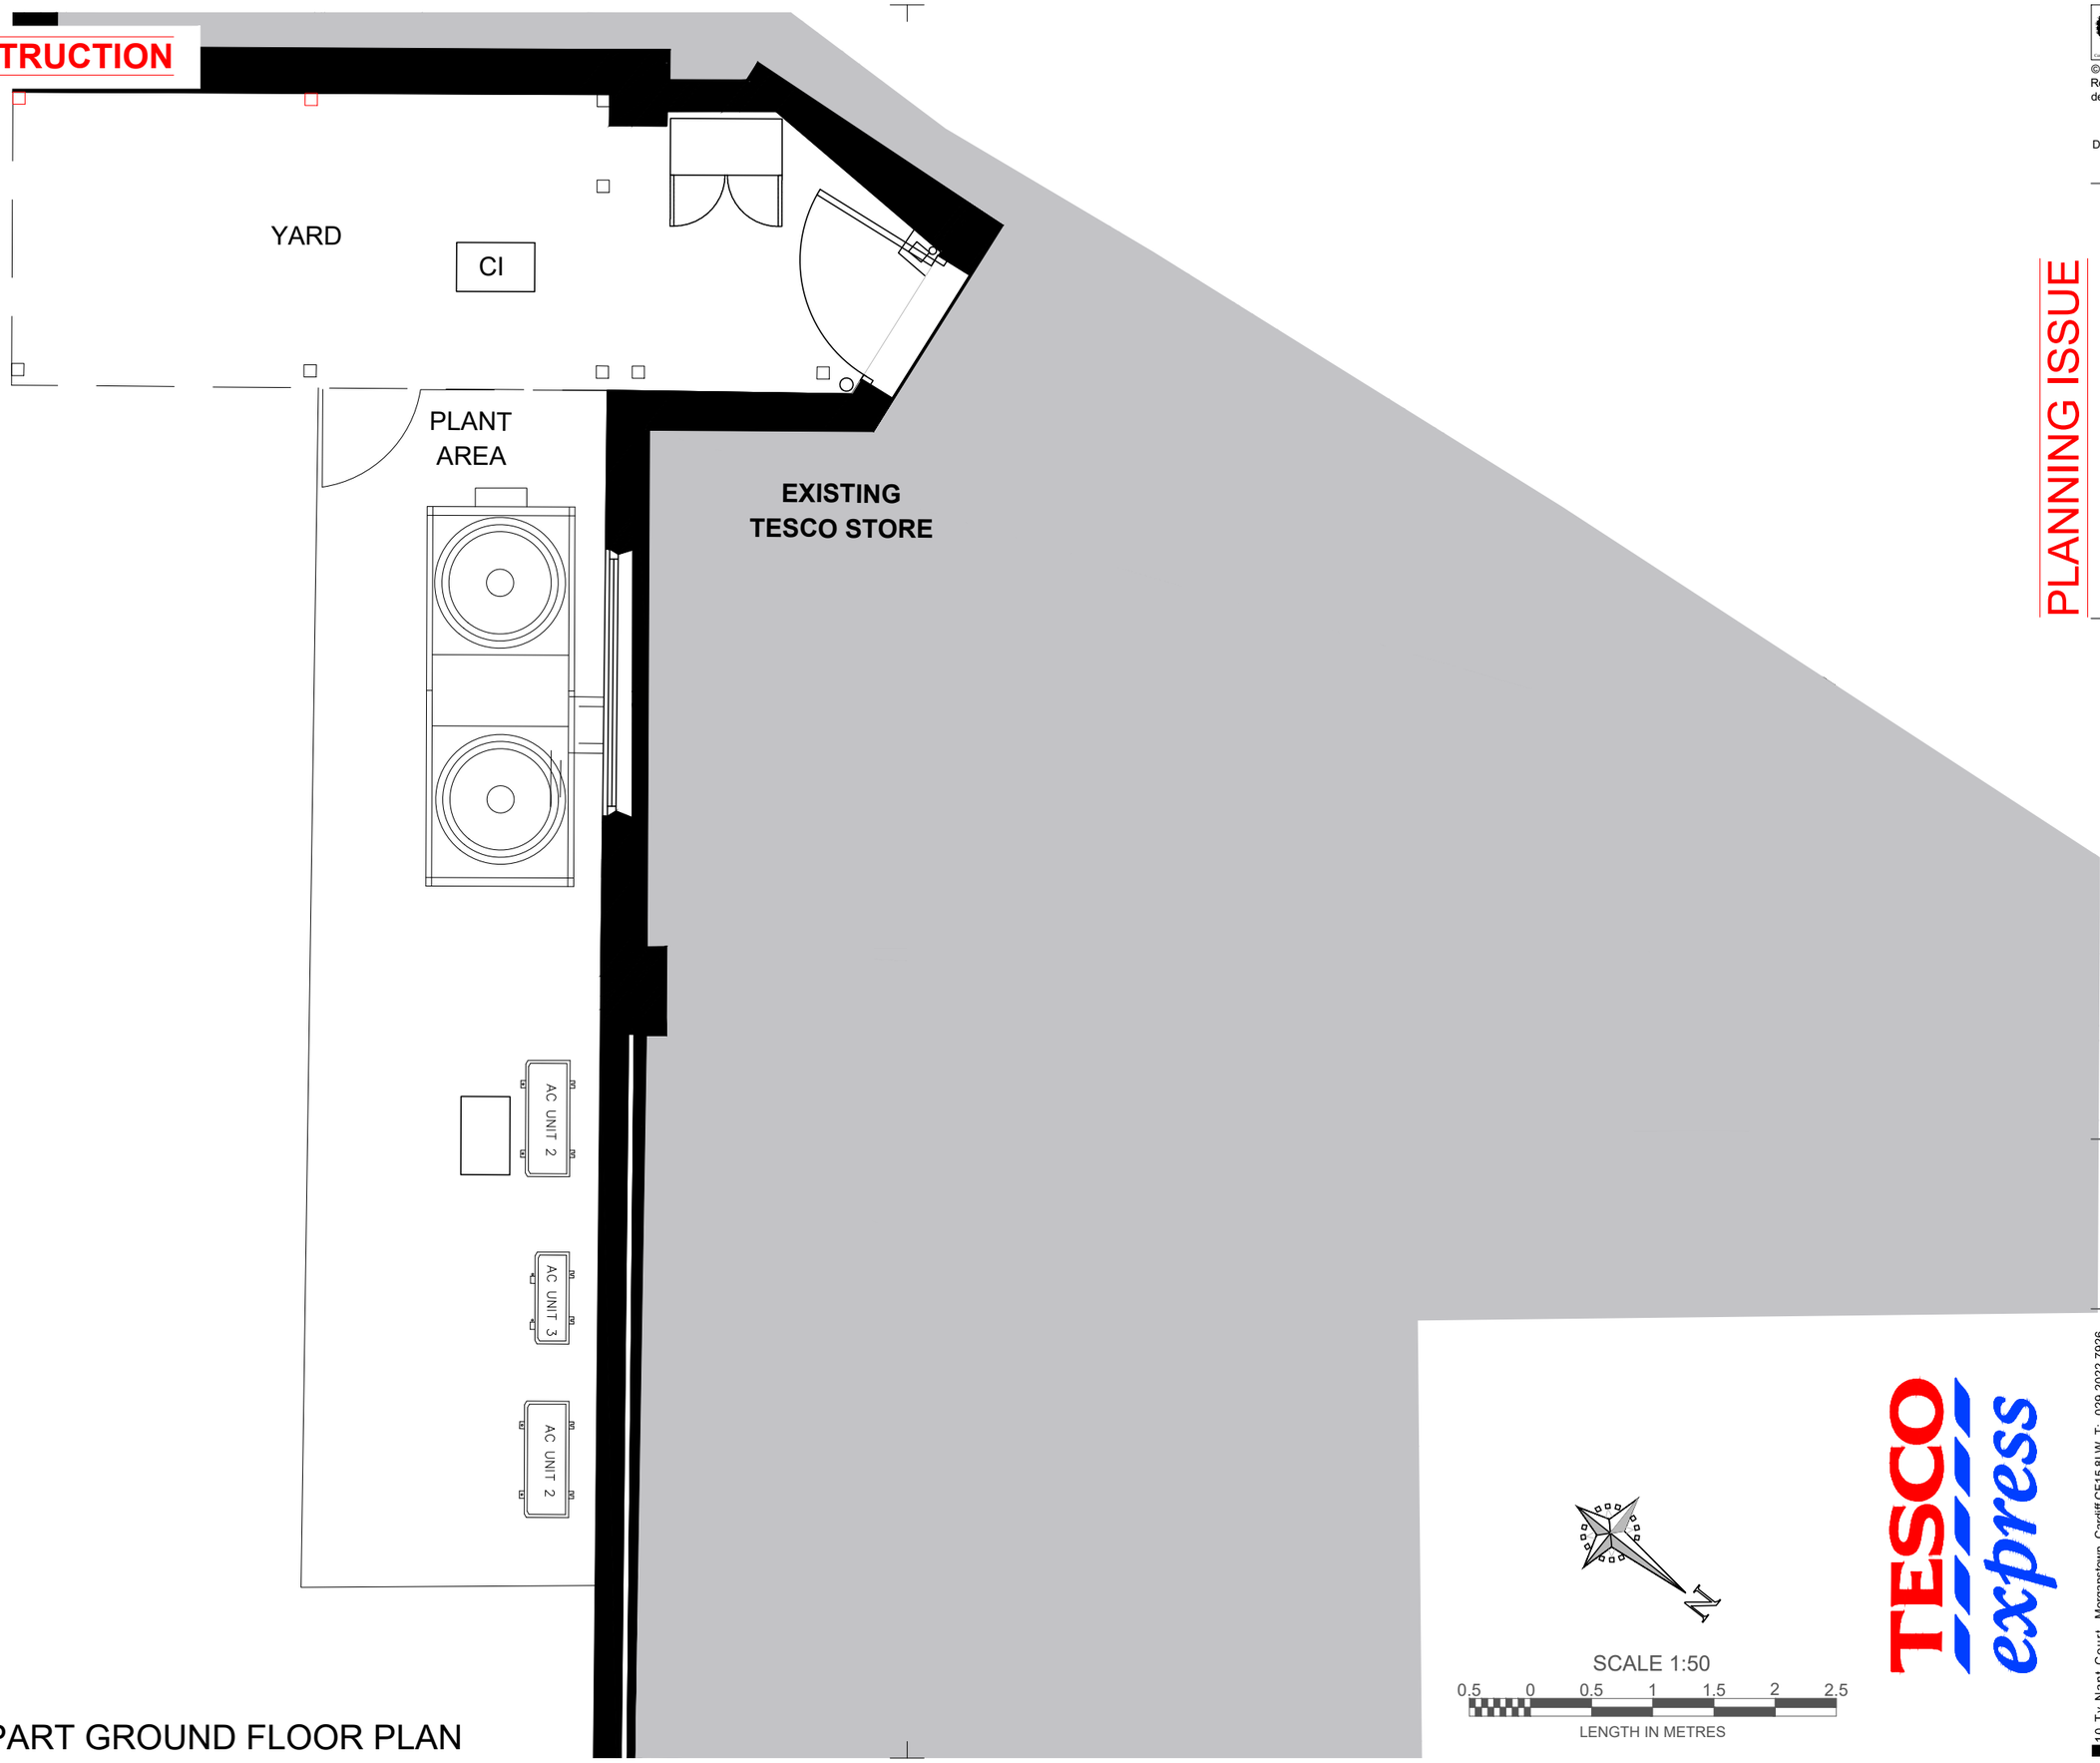

Rev No	Revision Description	Date	Ch'kd
P01:	FIRST ISSUE	21.02.25	DB
P02:	NORTH ARROW UPDATED	21.03.25	DB

EXISTING PART GROUND FLOOR PLAN

© 2025 Inspire Design Ltd
Report any errors to the designer.

Drawn By: JB
Checked By: DB

PLANNING ISSUE

TESCO DOMINION RD, WORTHING BN14 8LB
Project

EXISTING GROUND FLOOR PLAN
Dwg Title

Region	Job No	Stage	Role	Dwg No	Revision
Proj1861465					

Inspire No.	Originator	Volume	Level	Type	Role	Number	Stage	Revision
245187	IDL	01	00	DR	A	E2051	S3	P02

1:50@A3
Scale

21.02.25
Date

SCALE 1:50
0.5 0 0.5 1 1.5 2 2.5
LENGTH IN METRES

TESCO express

10 Ty Nant Court, Morganstown, Cardiff CF15 8LW. T:- 029 2022 7926
inspire design