13 Cortis Avenue, Worthing, BN14 7BQ
Existing Plans & Elevations

These drawings are for planning permission purposes only


This drawing is the copyright of Tomes Architects and may not be copied, altered, or reproduced in any way, or be passed to a third party without our written authority

All dimensions are to be checked on site before commencing work. Any discrepancies should be reported to the project manager immediately.


1:100 Scale Bar (Metres)
0 1 2 3 4 5 10 15




Cortis Avenue (East) Elevation

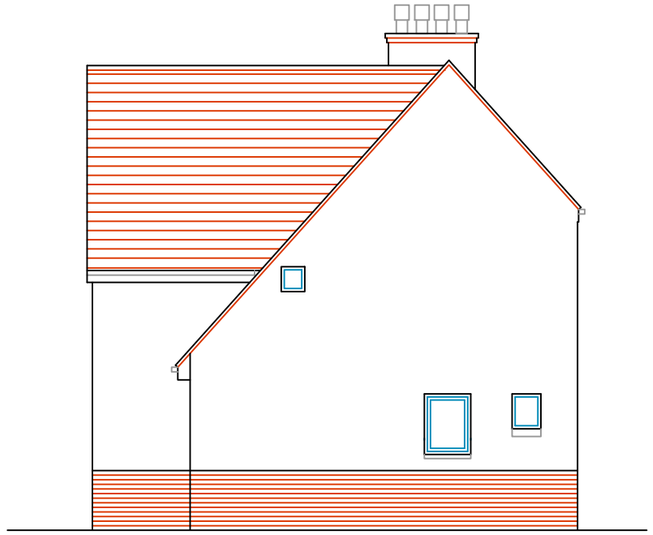


Side (North) Elevation

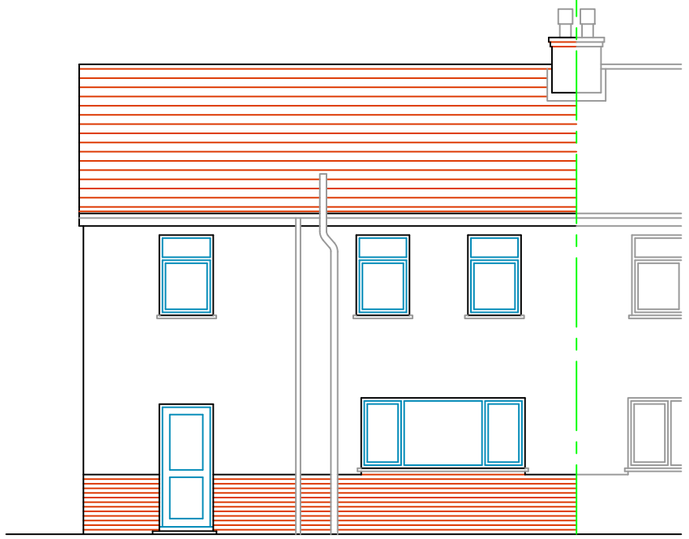

Rear (West) Elevation

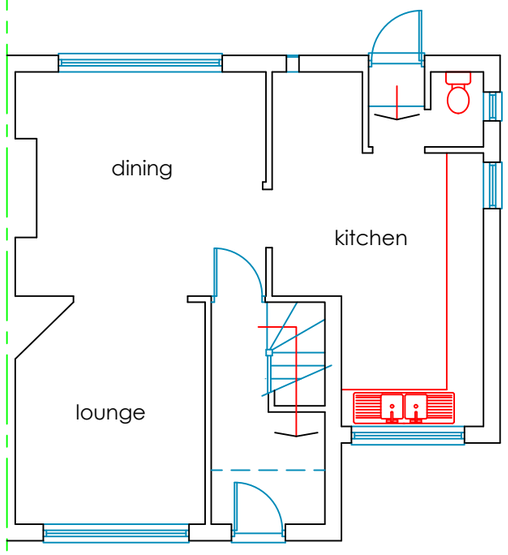

Ground Floor

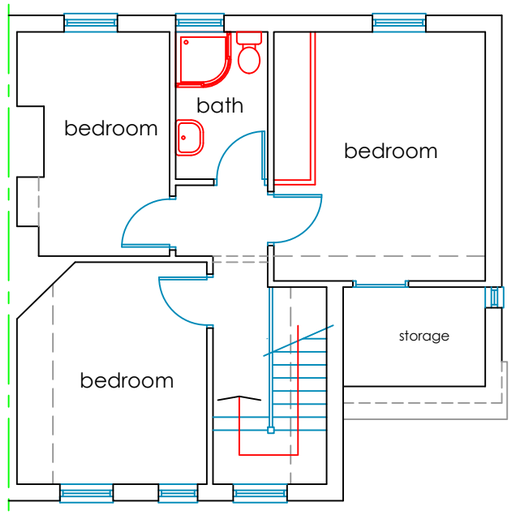

First Floor

tomesarchitects
architecture + project management
rennie lodge, 7 oakhurst drive, waterlooville, po7 7pn
tel: 023 9309 2307 email: info@tomesarchitects.co.uk

project: 13 Cortis Avenue Worthing	date: 02 Oct 2024
drawing: Existing Plans & Elevations	scale: 1:100@A3
drawing no.: **C3577-3**	revision: