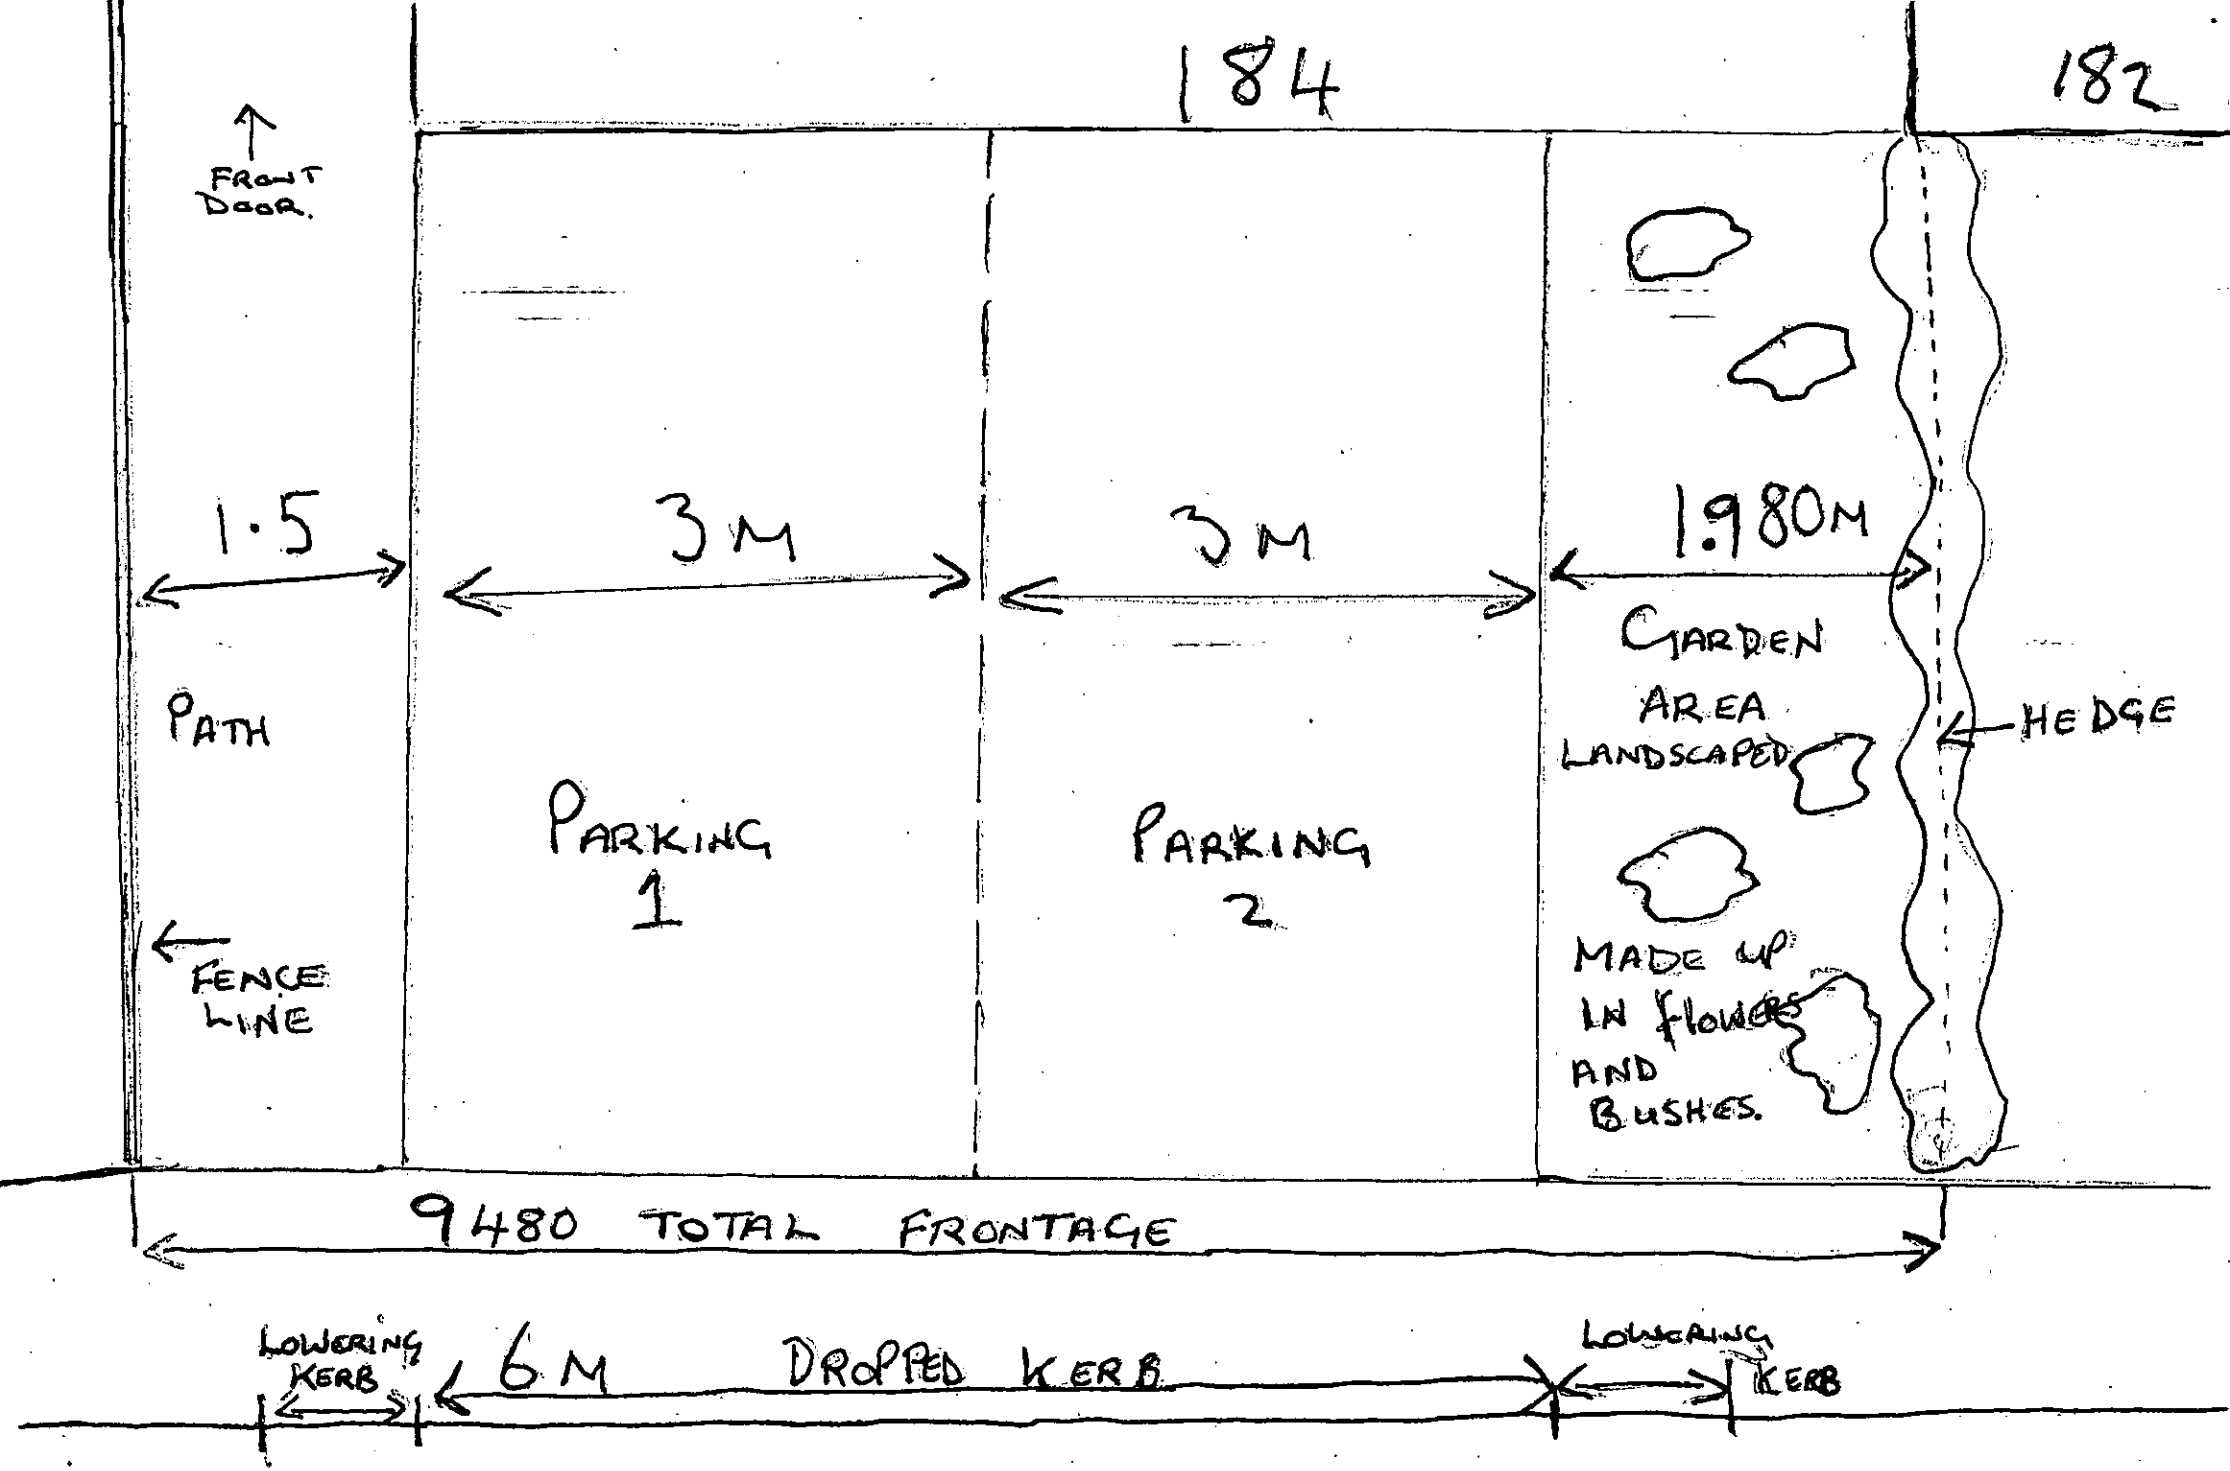
184
182
FRONT DOOR.
1·5
3M
3M
1.980M
PATH
PARKING 1
PARKING 2
GARDEN AREA LANDSCAPED
HEDGE
FENCE LINE
MADE UP IN FLOWERS AND BUSHES.
9480 TOTAL FRONTAGE
LOWERING KERB
6M
DROPPED KERB
LOWERING KERB