

SOUTH ELEVATION



NORTH ELEVATION

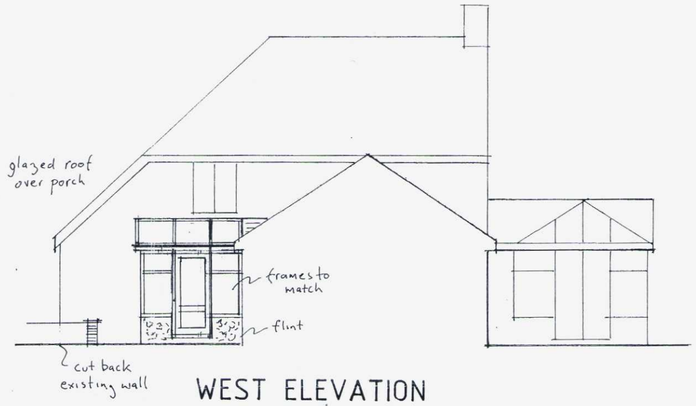

WEST ELEVATION



BLOCK PLAN Scale 1:500

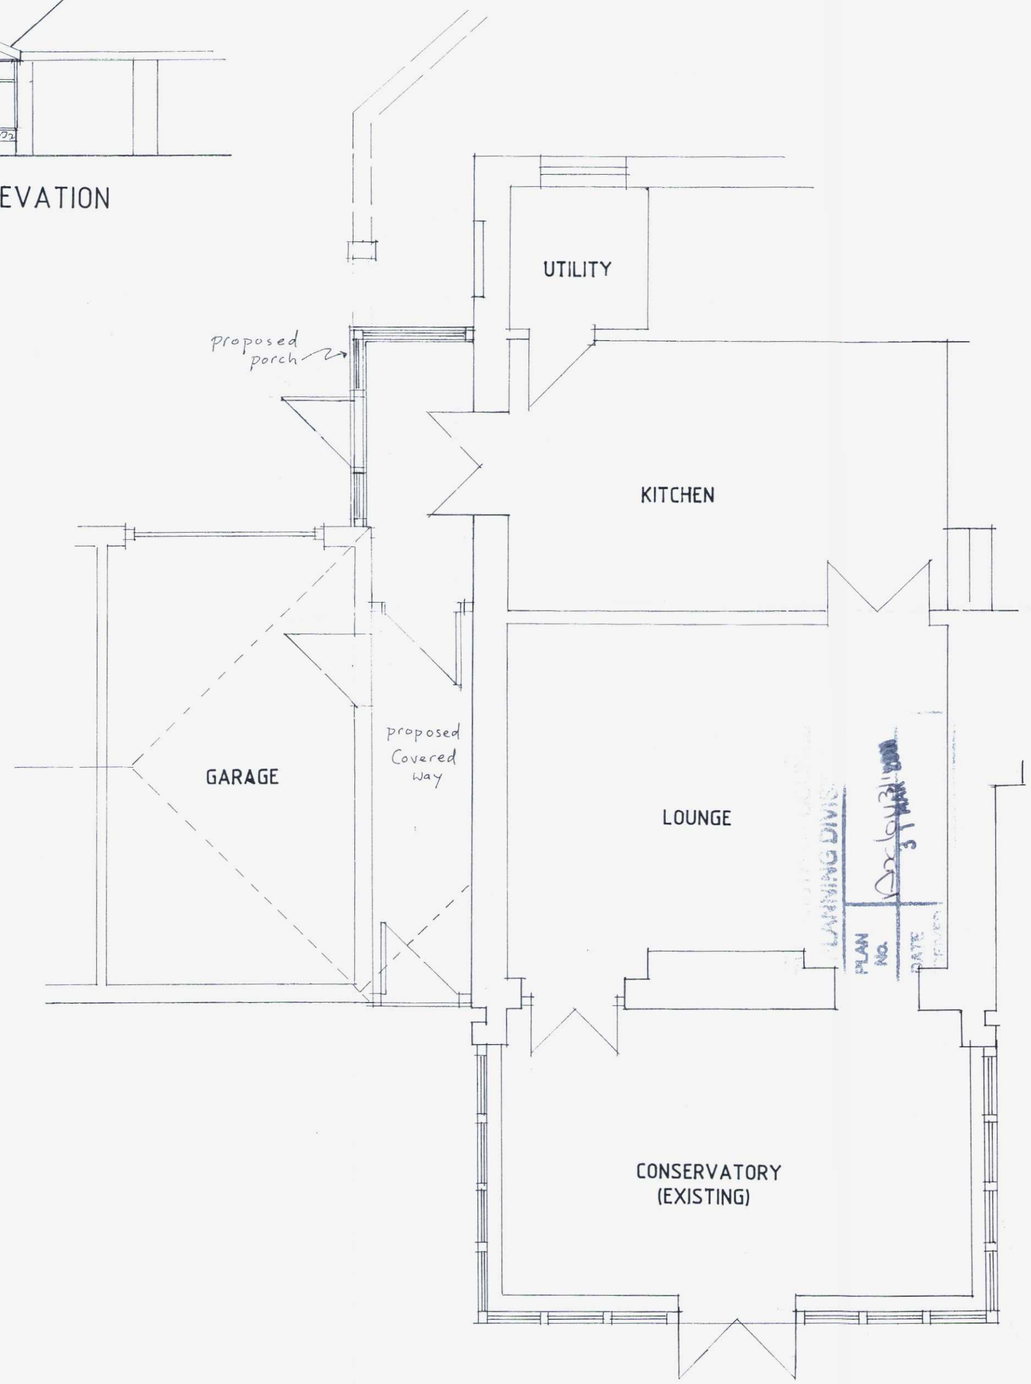

GROUND FLOOR PLAN

All building work is to be carried out in accordance with all current building regs and codes of practice in force at this time.
Any parts of structure covered over or inaccessible have not been inspected and no responsibility is accepted for these areas including underground.
No work to encroach over the boundary of the neighbours property.
All electrics, heating, plumbing and decorations to be altered/extended all to client's choice.
All lengths of proposed beams to be measured on site prior to ordering, to verify structural engineer's dimensions.
ALL FOUNDATIONS AND LINTELS TAKEN ADDITIONAL LOADS ARE TO BE EXPOSED AND CHECKED FOR ADEQUACY AND SUITABILITY FOR GROUND CONDITIONS PRIOR TO COMMENCEMENT OF WORKS.

© Copyright

John Wright MRICS

12 Seamill Park Crescent
Worthing
West Sussex
BN11 2PN

Phone: 01903 205572
Mobile: 07809 205095
Email: johnforplans@yahoo.co.uk

RICS

Client
Mr. & Mrs. WILKINSON

Job Title
WEST WING
HALEWICK FARMHOUSE
STEEPDOWN ROAD
SOMPTING

Drawing Title:
PORCH / COVERED WAY

Scale: 1:50 & 1:100

Date: Mar 2011

Drawn by: JW

Drg No. JW/11/020

Rev.