

EXISTING SITE CROSS SECTION
Scale 1:100

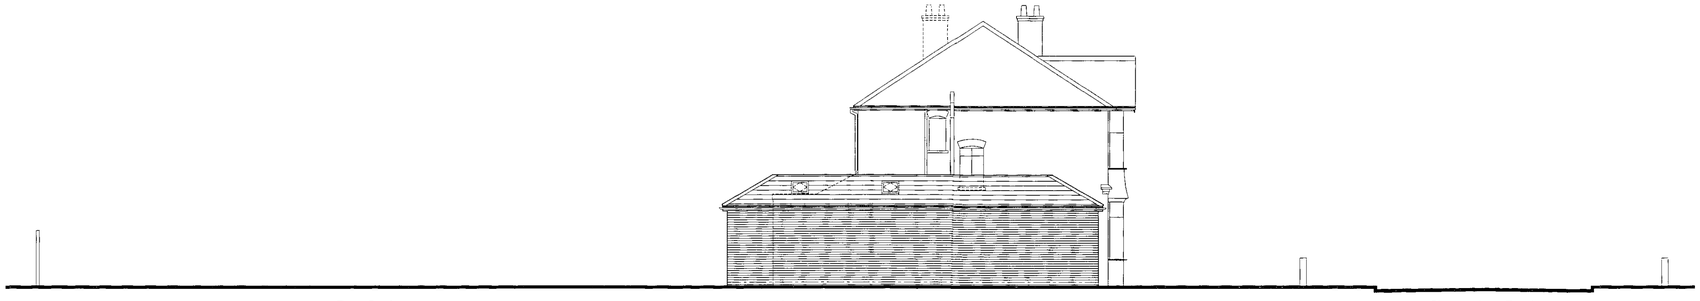

PROPOSED SITE CROSS SECTION
Scale 1:100

No dimensions to be scaled from drawing except for planning purposes.

The contractor should check all dimensions on site.

It is the contractors responsibility to ensure compliance with Building Regulations.

C.D.M. Regs. 2007. The Client is advised of his responsibilities to appoint a Planning Supervisor under these Regs.
All works to comply with the C.D.M. Regs. 2007

The Party Wall Act. 1996 The property owner is advised of the requirements of the Act, & the requirement to serve a Party Wall Notice on any adjoining owners as required under the act.

REVISIONS:

BC
DEP
WA 11 0201/FULL

ADCS
Architectural Design
Computer Services
16 Copthorne
Worthi
West Suss
BN13 2
Tel: 01903 2607
E-m
adcs@sky.c

Client
MR A. & MRS E. DONNELLY

Project
PROPOSED SIDE & REAR EXTENSION
12 SHERMANBURY ROAD
WORTHING
WEST SUSSEX BN14 7HR

Drawing
EXISTING AND PROPOSED
SITE CROSS SECTIONS

Scale	Date	Drawn
1:100 @ A1	07.03.11	TP

Drawing No. 1222/P03
Revision