
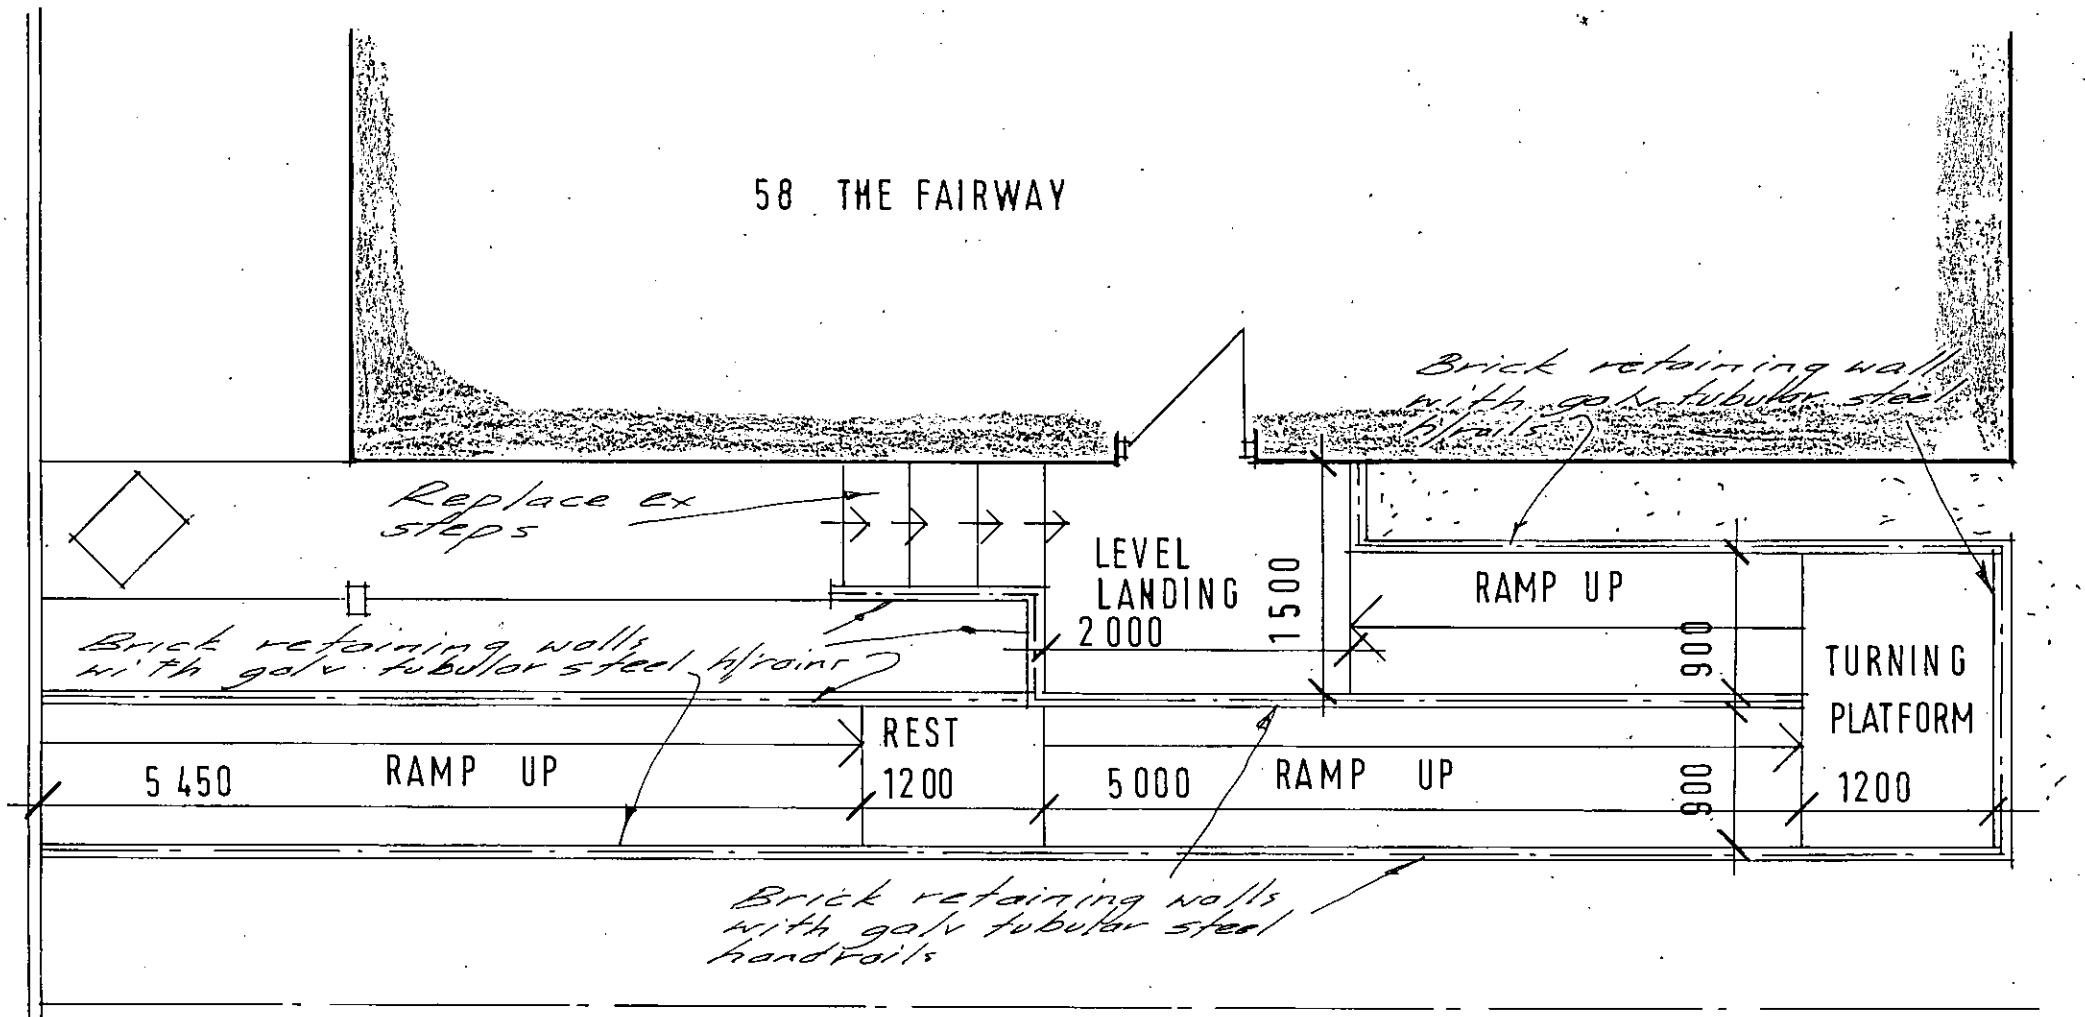


PLAN LAVOUT 1:50

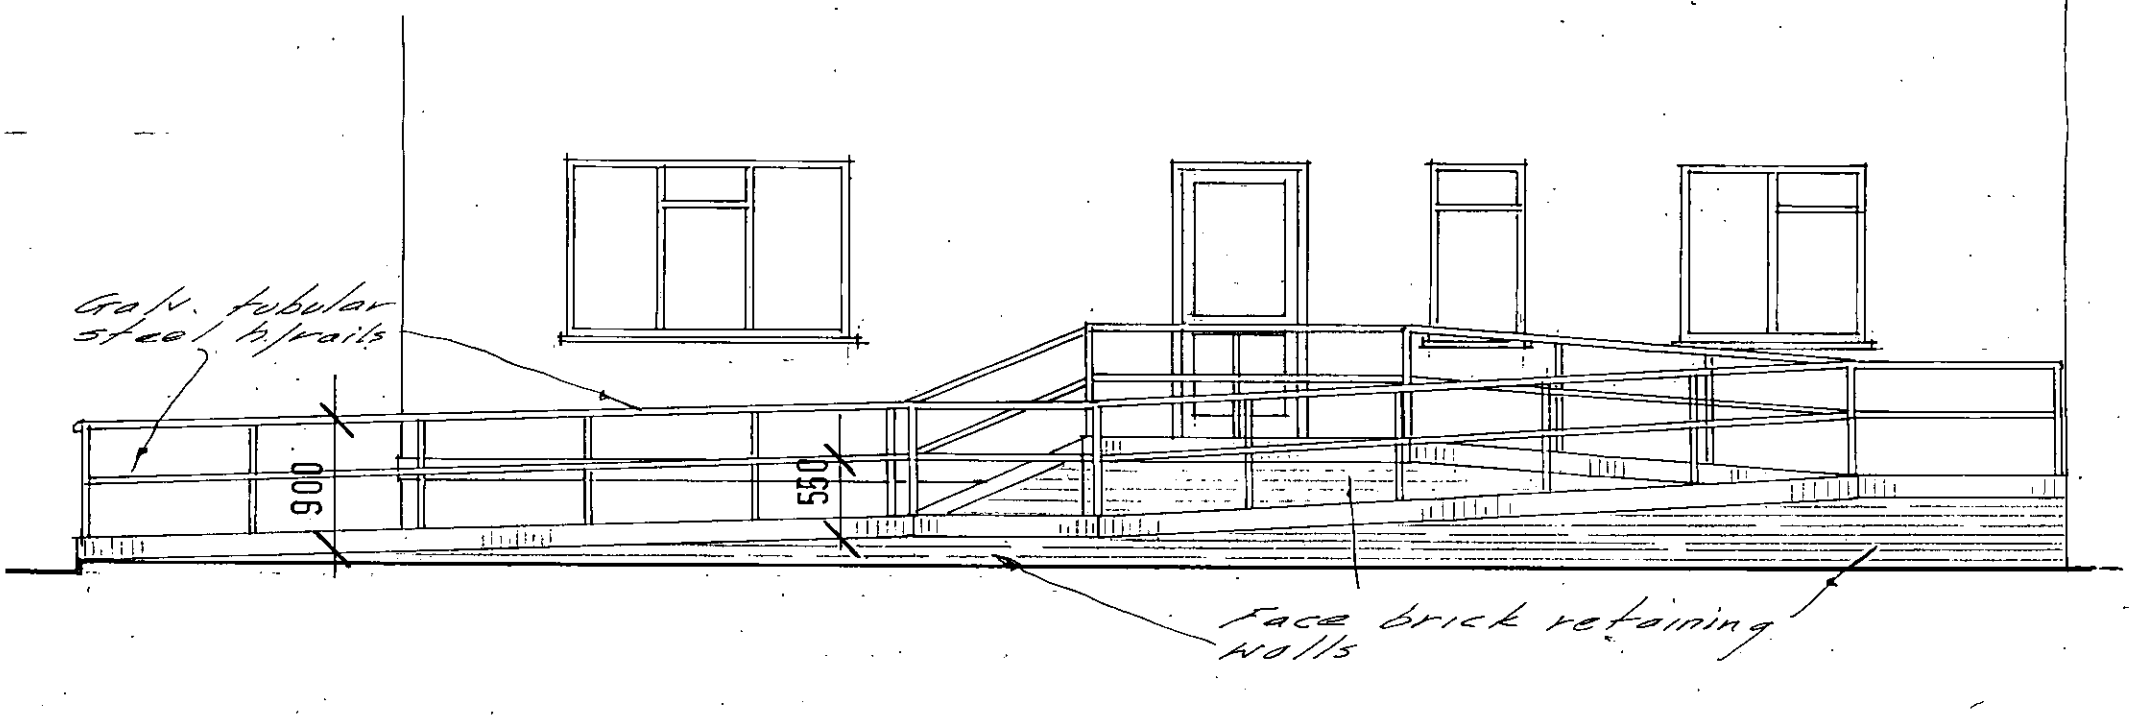

SIDE ELEVATION 1:50

PROPOSED NEW RAMPED & STEPPED ACCESS TO FRONT ENTRANCE
AT 58 THE FAIRWAY WILLOWBROOK PARK
OLD SALTS FARM ROAD
LANCING

APPROVED
31 MAR 2011
PLAN No.
DWG No DFG/408/8878/1