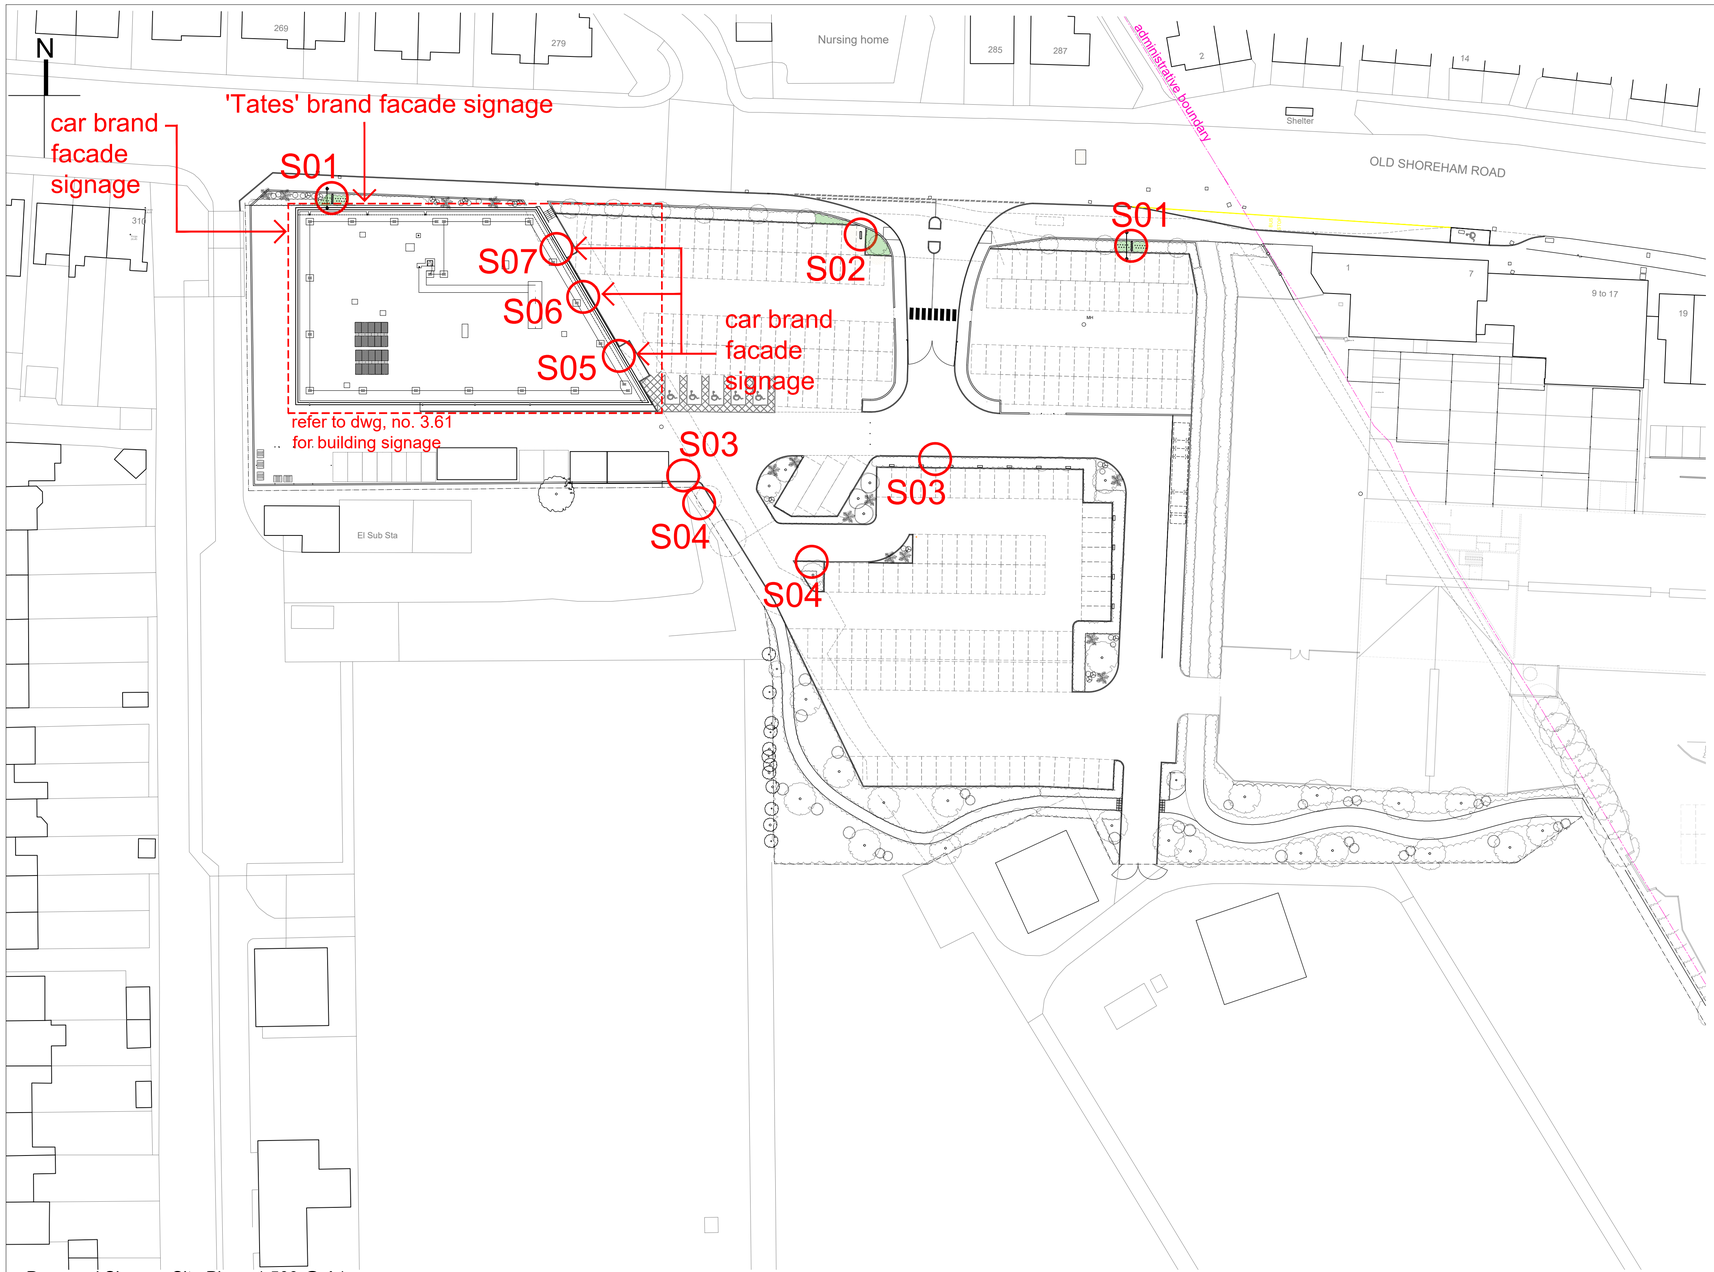



Proposed Signage Site Plan - 1:500 @ A1





Sign S01 - Totem signage

comprises of polyester powder coated stainless steel sheet with printed graphics as illustrated

each side of signage to be illuminated via ground mounted directional spot light fitting



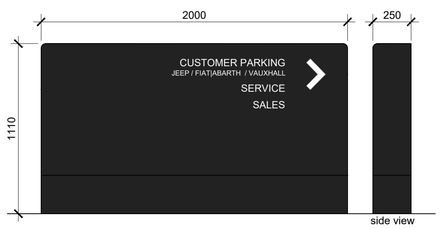

Sign 01 - Proposed Totem Signage - 1:20 @ A1




**Sign 03 - 'L sign' Directional Signage**

**Right Handed**

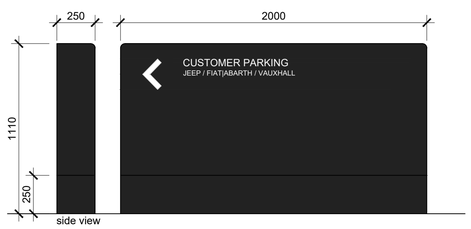**main technical data:**
- insitu cast concrete plinth - painted black matt ral 7021
- metal panel tck 4 mm black matt ral 7021
- silk screened thermformed plastic text




**Sign 04 - 'L sign' Directional Signage**


**Left Handed**

**main technical data:**
- insitu cast concrete plinth - painted black matt ral 7021
- metal panel tck 4 mm black matt ral 7021
- silk screened thermformed plastic text




**Sign 02 - double sided 6m Street Totem signage**

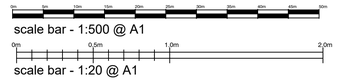**main technical data:**
- internal structure: s355 steel hot dip galvanized
- frontal panel tck 4 mm black matt ral 9011
- back panel acm tck. 4 mm black matt ral 9011
- side panels acm tck. 4 mm dark grey ral 7021
- silk screened thermformed plastic brand logos




## NOTES

- DO NOT SCALE OFF THIS DRAWING EXCEPT FOR PLANNING PURPOSES
- CHECK ALL DIMENSIONS ON SITE BEFORE ANY WORK IS COMMENCED
- ALL GOODS MATERIALS AND WORKMANSHIP MUST CONFORM WITH CURRENT BUILDING REGULATIONS, BRITISH STANDARDS AND CODES OF PRACTICE
- COPYRIGHT OF THIS DRAWING IS RETAINED BY THE ARCHITECT AND IT MUST NOT BE REPRODUCED WITHOUT WRITTEN CONSENT

| REV | DATE | BY | AMENDMENT |
|---|---|---|---|
| E | 13.09.24 | ec | street totem reduced in height |
| D | 23.08.24 | ec | branding update |
| C | 23.07.24 | ec | add. signage notation added |
| B | 19.06.24 | ec | add. site signage added |
| A | 10.06.24 | ec | add. elevation of totem provided |

folkes architects
The Old Forge
6 Church Street
Storrington
West Sussex
RH20 4LA
t. 01903 868629
info@folkesarchitects.co.uk

CLIENT
Tates Bro. Ltd

JOB TITLE
Proposed Development at
Eastbrook Allotments
Old Shoreham Road
Portslade
BN41 1SP

DRAWING TITLE
Proposed Car Showroom -
Site Signage Drawing

| DATE | SCALE | DRAWN BY |
|---|---|---|
| May 2024 | as indicated | ec |
| | | CHECKED BY mf |

| JOB NO. | DRAWING NO. | REVISION |
|---|---|---|
| 22025 | 3.60 | E |