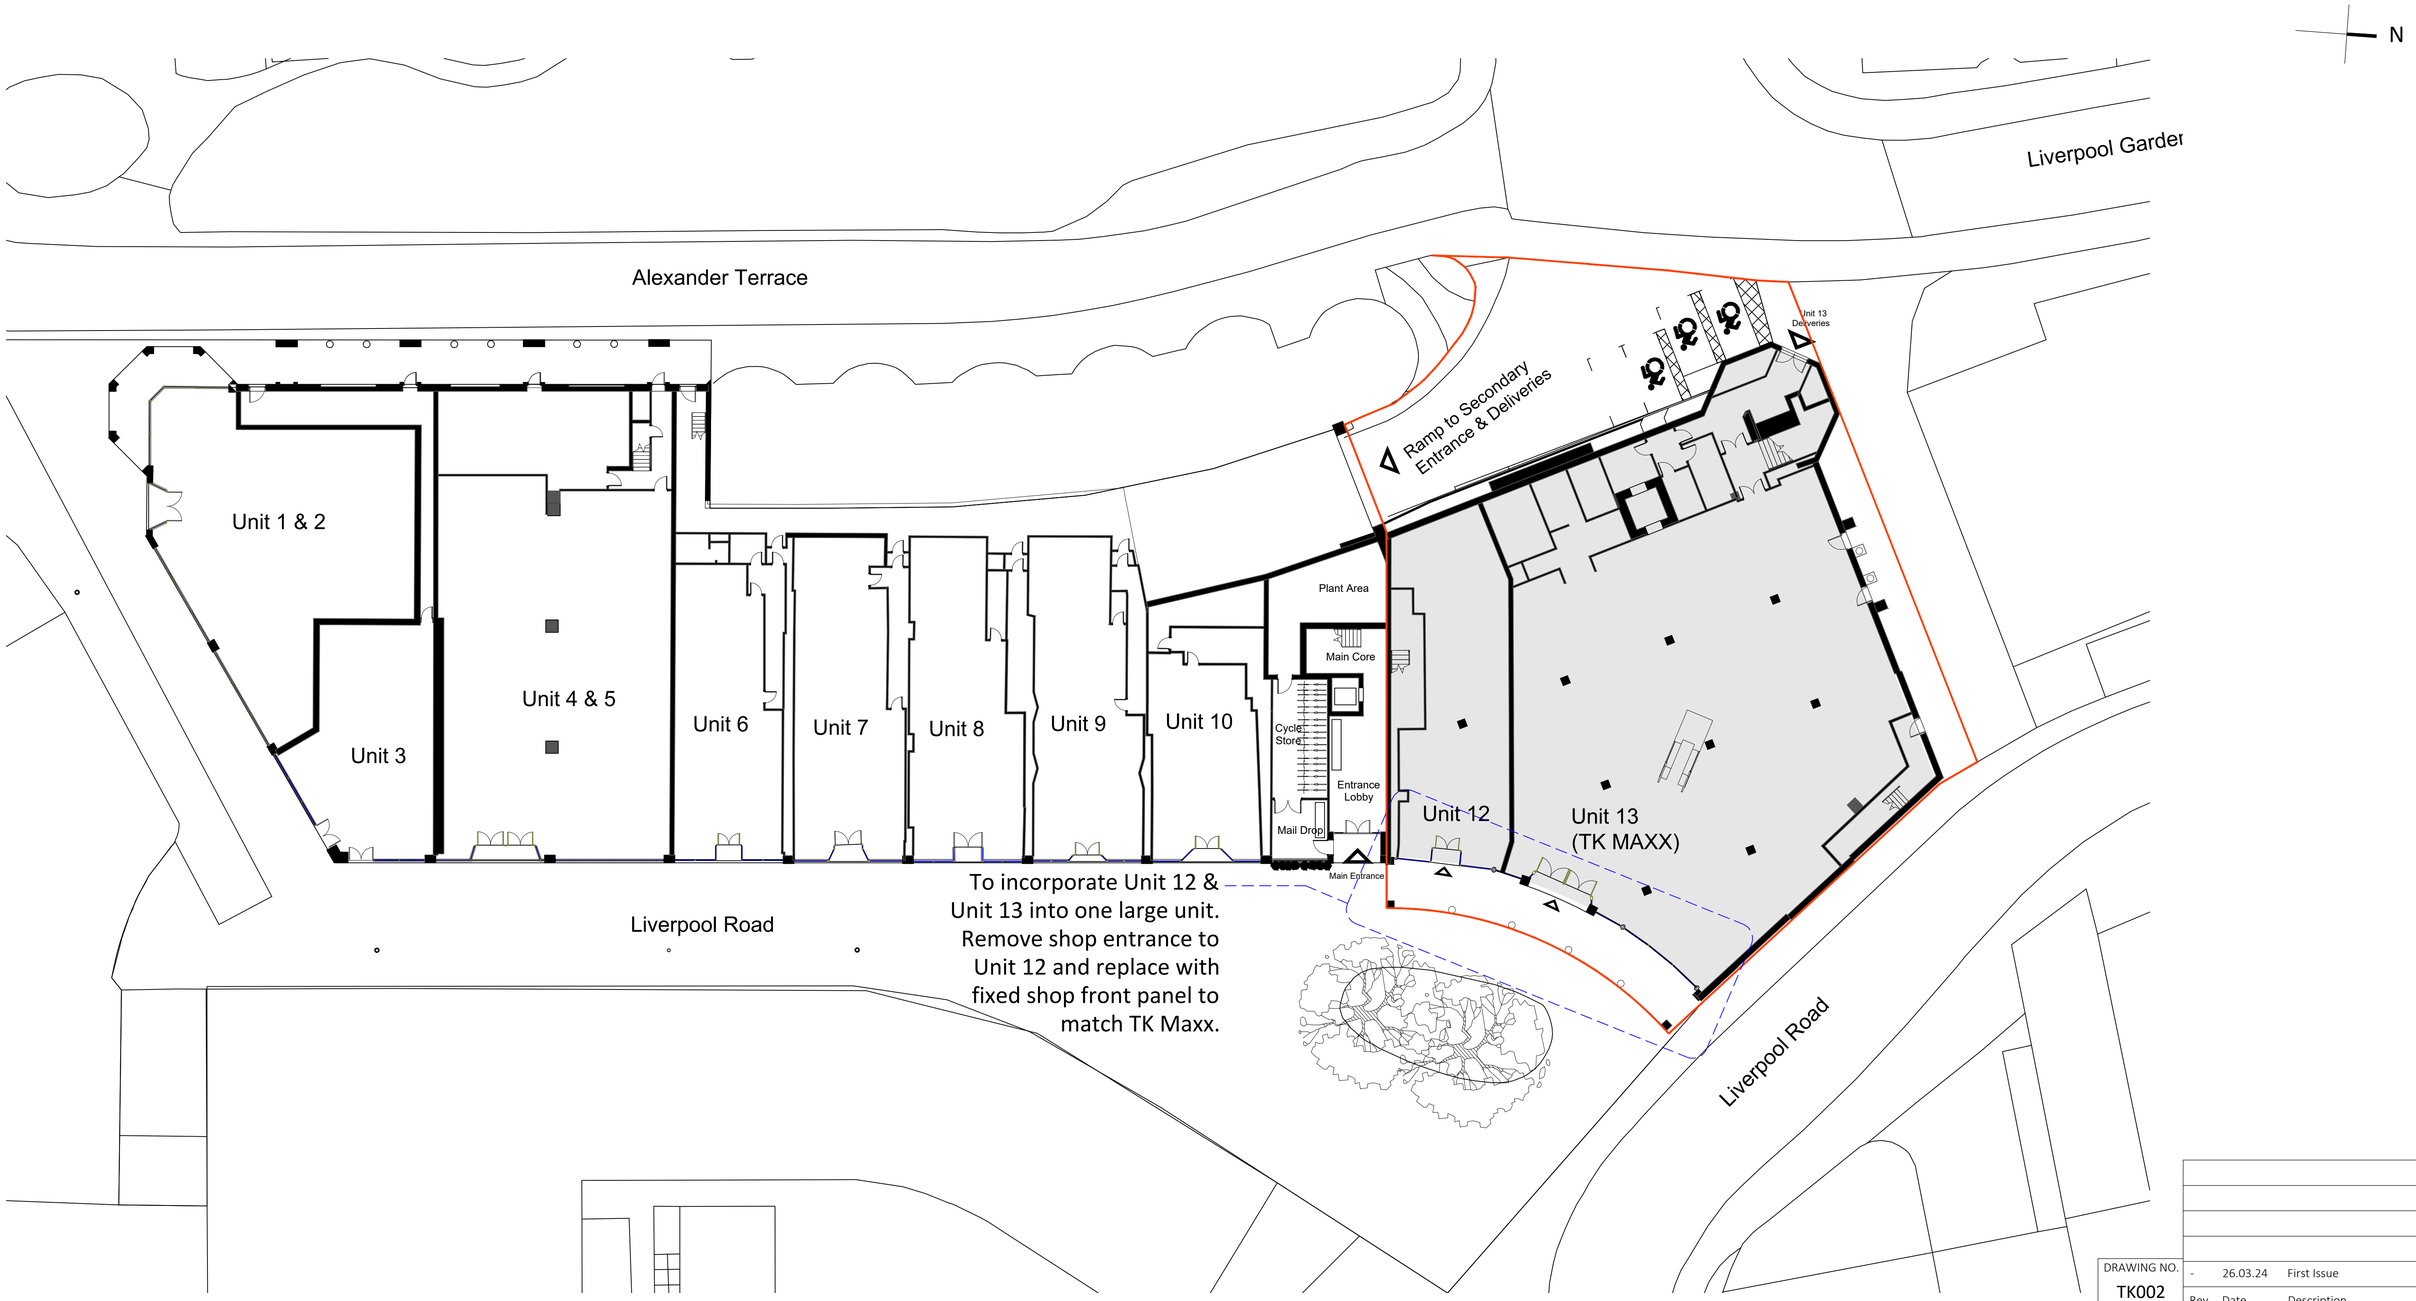

Site Plan @ GF Level
Scale 1:200 @ A1

0 2 4 6 8 10 12 14 16 18 20m
1:200@A1

All shown dimensions to be used in preference to scaled dimensions.
Verify all dimenions on site prior to commencement of work.
All work shall conform to British Standards, Planning Approvals and Building Regulations. This drawing is copyright and shall not be used or reproduced without the written consent of Accel Consulting.

PLANNING ISSUE

Rev	Date	Description
-	26.03.24	First Issue

DRAWING NO. TK002

CLIENT: Cayuga 013 LLP

ACCEL CONSULTING LTD
20 SOUTHWICK STREET
SOUTHWICK
WEST SUSSEX
BN42 4TB

TEL 01273 934 920
WWW.ACCELCONSULTING.CO.UK

PROJECT: Montague Quarter, Worthing
NO.: 1983
DRAWING TITLE: Site Plan @ GF Level
SCALE: 1:200@A1
DATE: 26 Mar 2024
REVISION: -

ACCEL Consulting Ltd