EXISTING

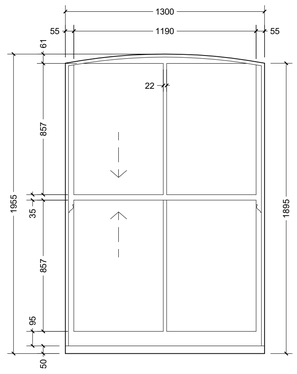

External Elevation
W1 - Bedroom

White painted timber frame
White painted timber sill
Single glazed

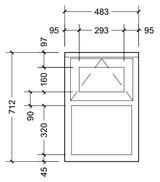

External Elevation
W2 - Bathroom

White painted timber frame
Single glazed

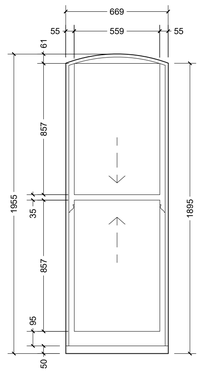

External Elevation
W3 - Lounge

White painted timber frame
White painted timber sill
Single glazed

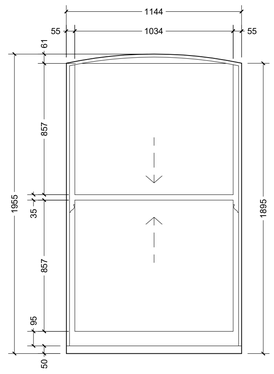

External Elevation
W4 - Lounge

White painted timber frame
White painted timber sill
Single glazed

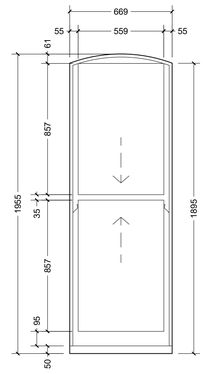

External Elevation
W5 - Lounge

White painted timber frame
White painted timber sill
Single glazed

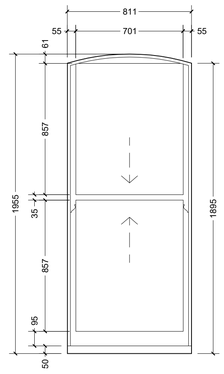

External Elevation
W6 - Kitchen

White painted timber frame
White painted timber sill
Single glazed

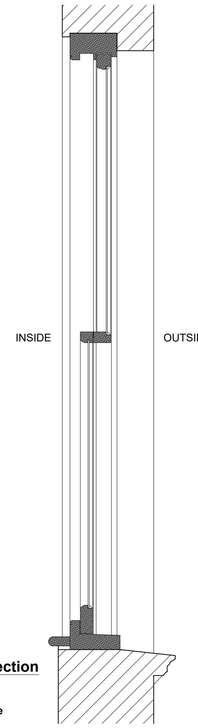

Existing Vertical Section
Scale 1:10

White painted timber frame
White painted timber sill
Single glazed

NOTE:

This drawing is for planning purposes only, and is not to be used for any other purpose. Supplier is to carry out their own measured survey prior to ordering materials.

Requirement for safety glazing, means of escape and ventilation are to be determined by the supplier.

PROPOSED

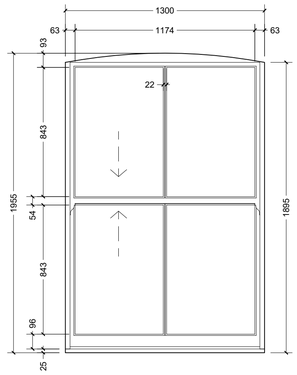

External Elevation
W1 - Bedroom

White uPVC frame
White uPVC sill
Double glazed

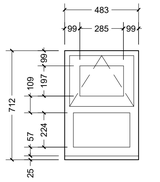

External Elevation
W2 - Bathroom

White uPVC frame
White uPVC sill
Double glazed

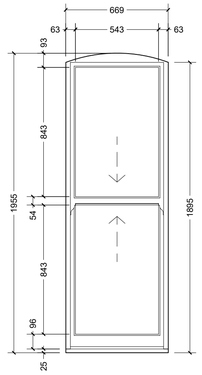

External Elevation
W3 - Lounge

White uPVC frame
White uPVC sill
Double glazed

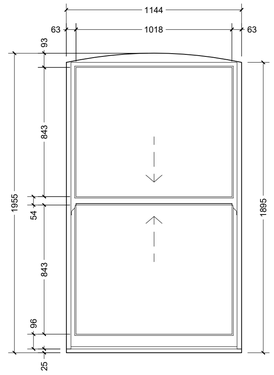

External Elevation
W4 - Lounge

White uPVC frame
White uPVC sill
Double glazed

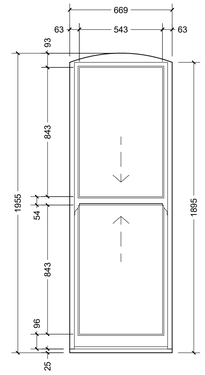

External Elevation
W5 - Lounge

White uPVC frame
White uPVC sill
Double glazed

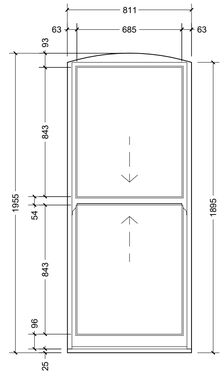

External Elevation
W6 - Kitchen

White uPVC frame
White uPVC sill
Double glazed

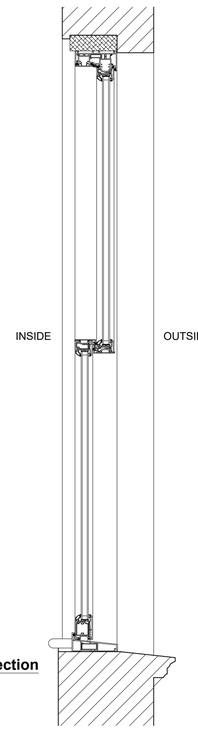

Existing Vertical Section
Scale 1:10

White uPVC frame
White uPVC sill
Double glazed

Rev:	Description:	Date:
-	-	-

HORIZON DESIGN
ARCHITECTURAL TECHNOLOGY

Horizon Design Limited
4 High View
Worthing BN13 3DQ
01903 205868
info@horizon-design.co.uk
www.horizon-design.co.uk

Client:
Mrs Nagji

Project:
Replacement Glazing:
Flat 3
76 Rowlands Road
Worthing
West Sussex, BN11 3JU

Drawing title:
Existing & Proposed Glazing Details.

Scale:
1:20 / 1:10 @ A1

Date: 10.04.24
Drawn: KWF

Drawing number: 3173-01
Revision: -