NOTE:

This drawing is for planning purposes only, and is not to be used for any other purpose. Supplier is to carry out their own measured survey prior to ordering materials.

Requirement for safety glazing, means of escape and ventilation are to be determined by the supplier.





Scale 1:200 — 0, 5, 10, 15, 20, 25, 30 Metres

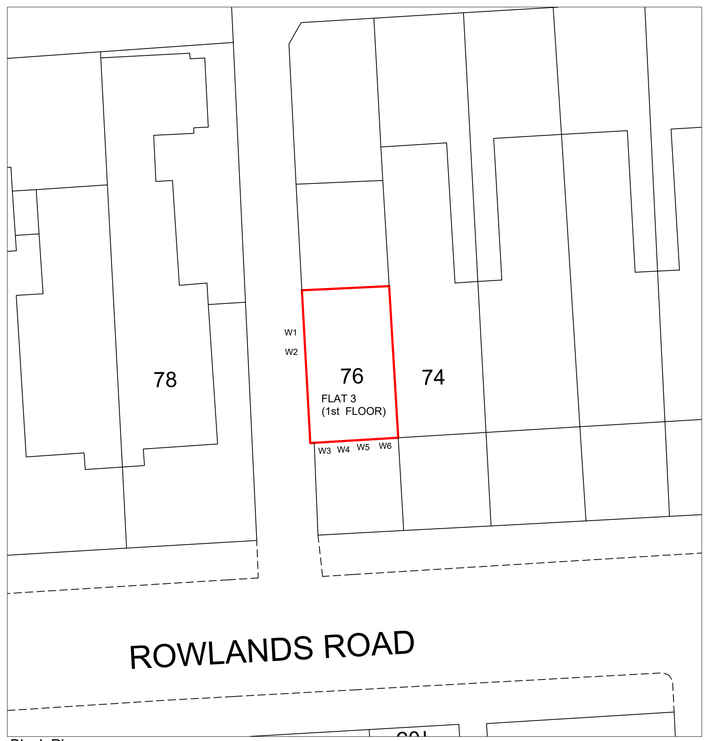

Block Plan
Scale 1:200

N

Scale 1:1250 — 0, 20, 40, 60, 80, 100 Metres

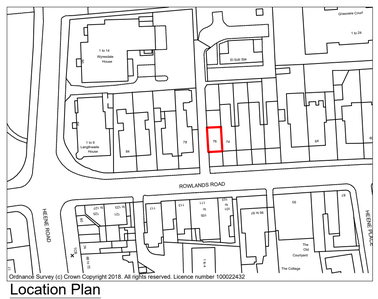

Location Plan
Scale 1:1250

Rev:	Description:	Date:
-	-	-

HORIZON DESIGN
ARCHITECTURAL TECHNOLOGY

Horizon Design Limited
4 High View
Worthing BN13 3DQ
01903 205868
info@horizon-design.co.uk www.horizon-design.co.uk

Client:
Mrs Nagji

Project:
Replacement Glazing:
Flat 3
76 Rowlands Road
Worthing
West Sussex, BN11 3JU

Drawing title:
Photos, Location & Block Plan.

Scale:
1:200 / 1:1250 @ A1

Date: 10.04.24
Drawn: KWF

Drawing number: 3173-02
Revision: -