
plan No. GS/001

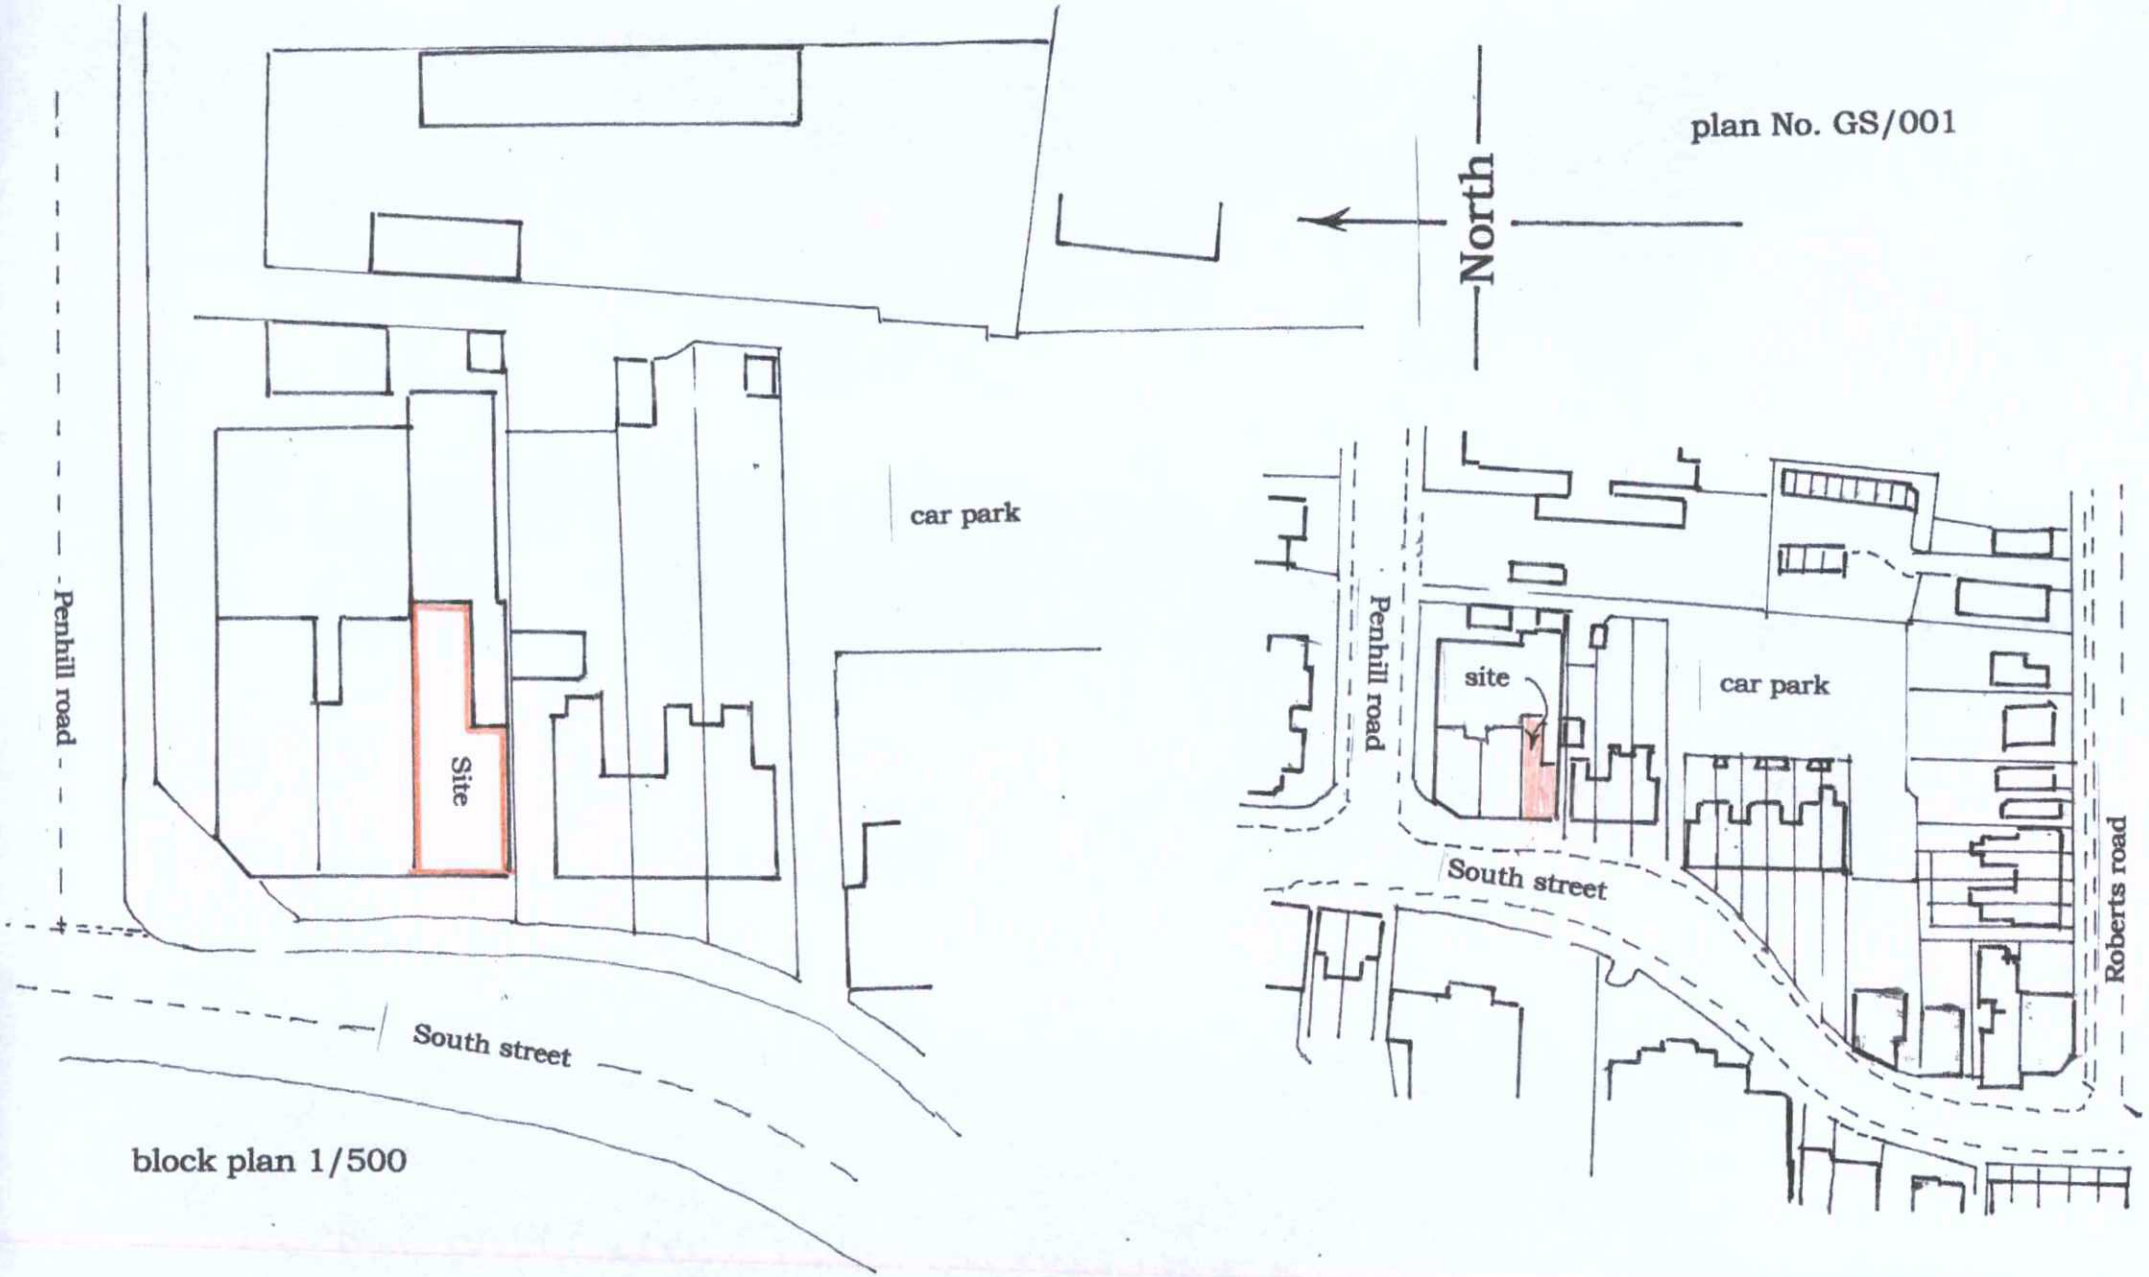

Retrospective application for the conversion of one residential unit in to three independent flats @ 61 South Street, Lancing.