
drg. No. GS/002 revision `a`

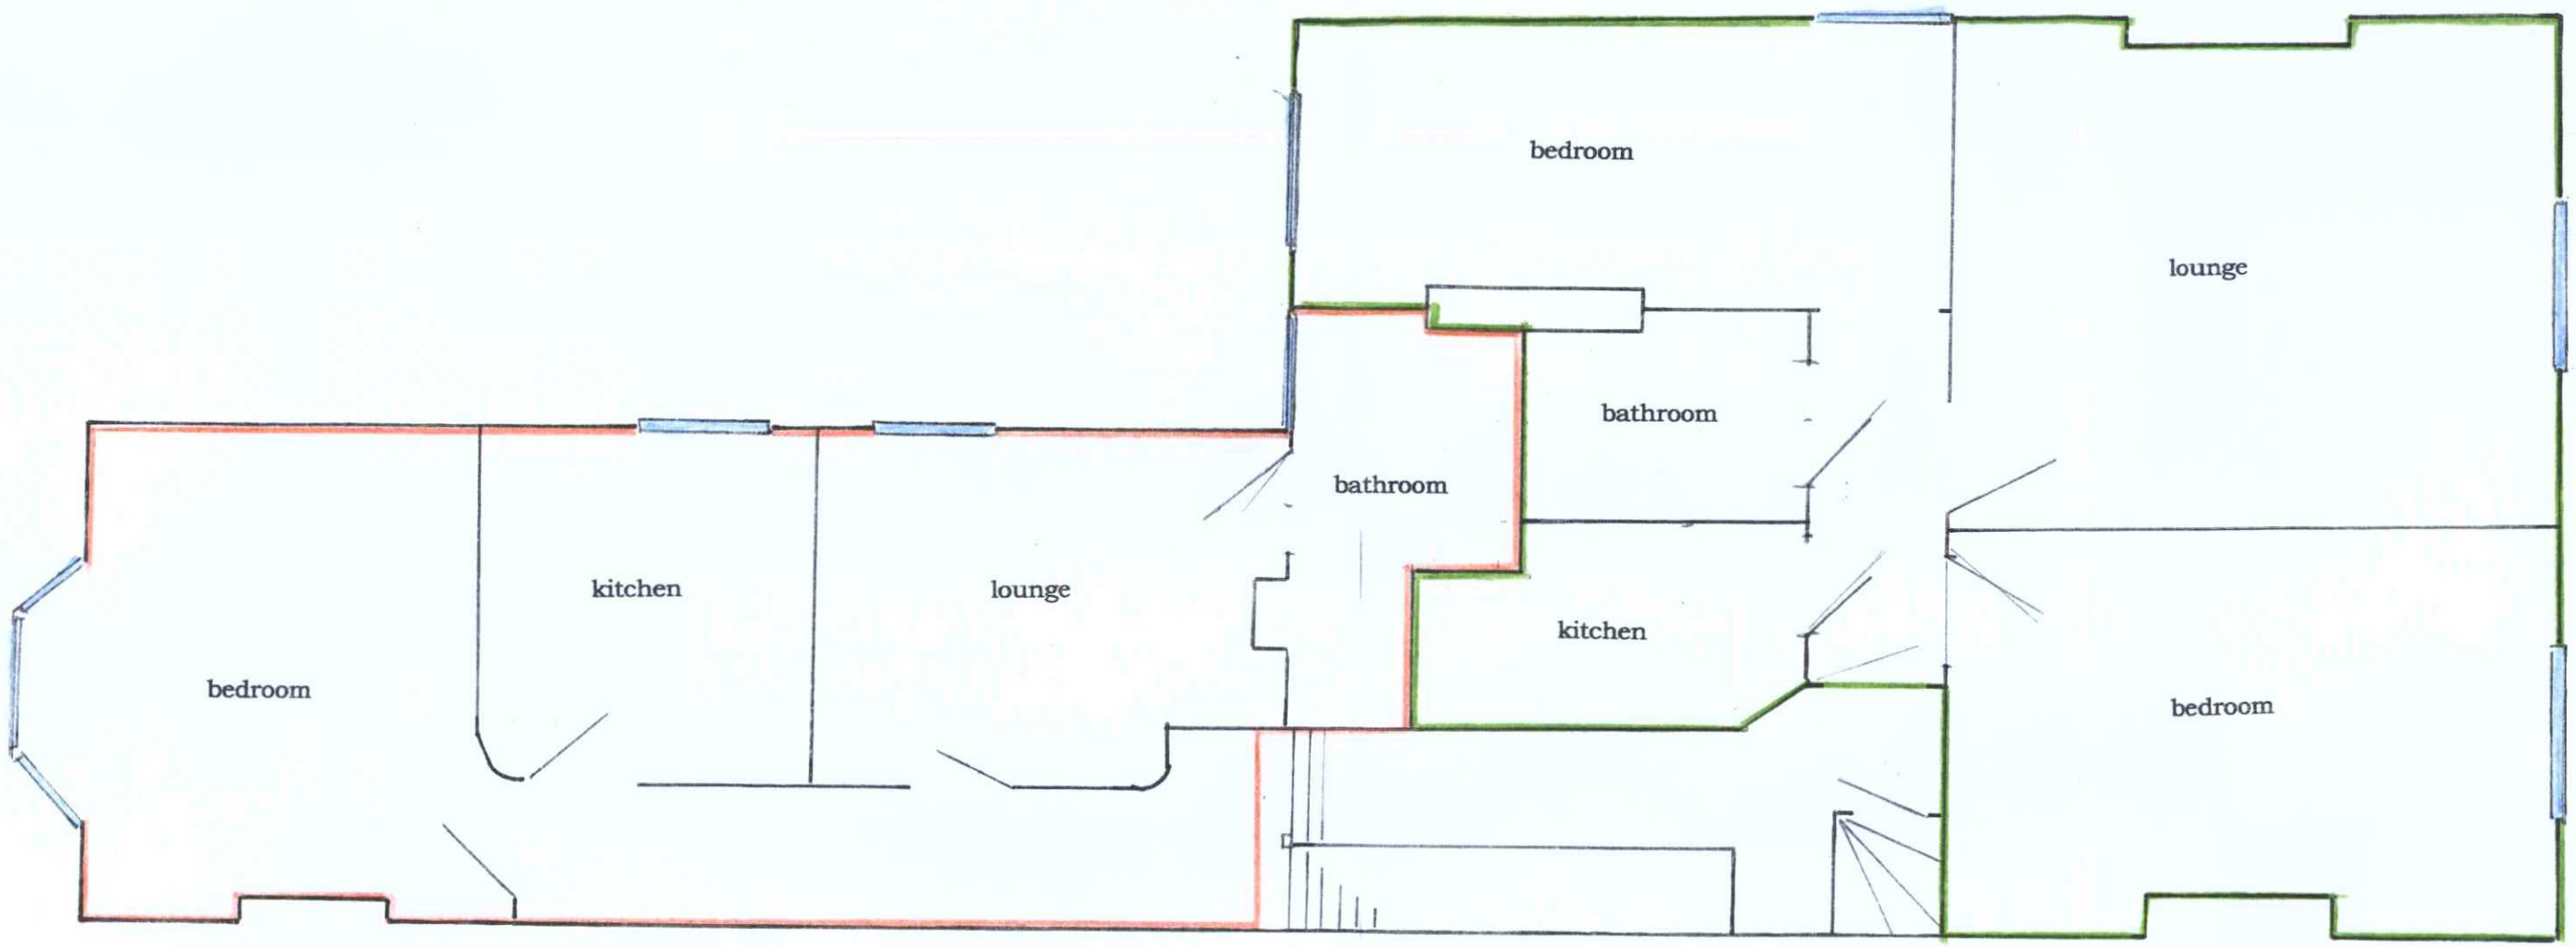

existing first floor

Retrospective application for the conversion of one residential unit in to three independent flats @ 61 South Street, Lancing.

scale 1/50