


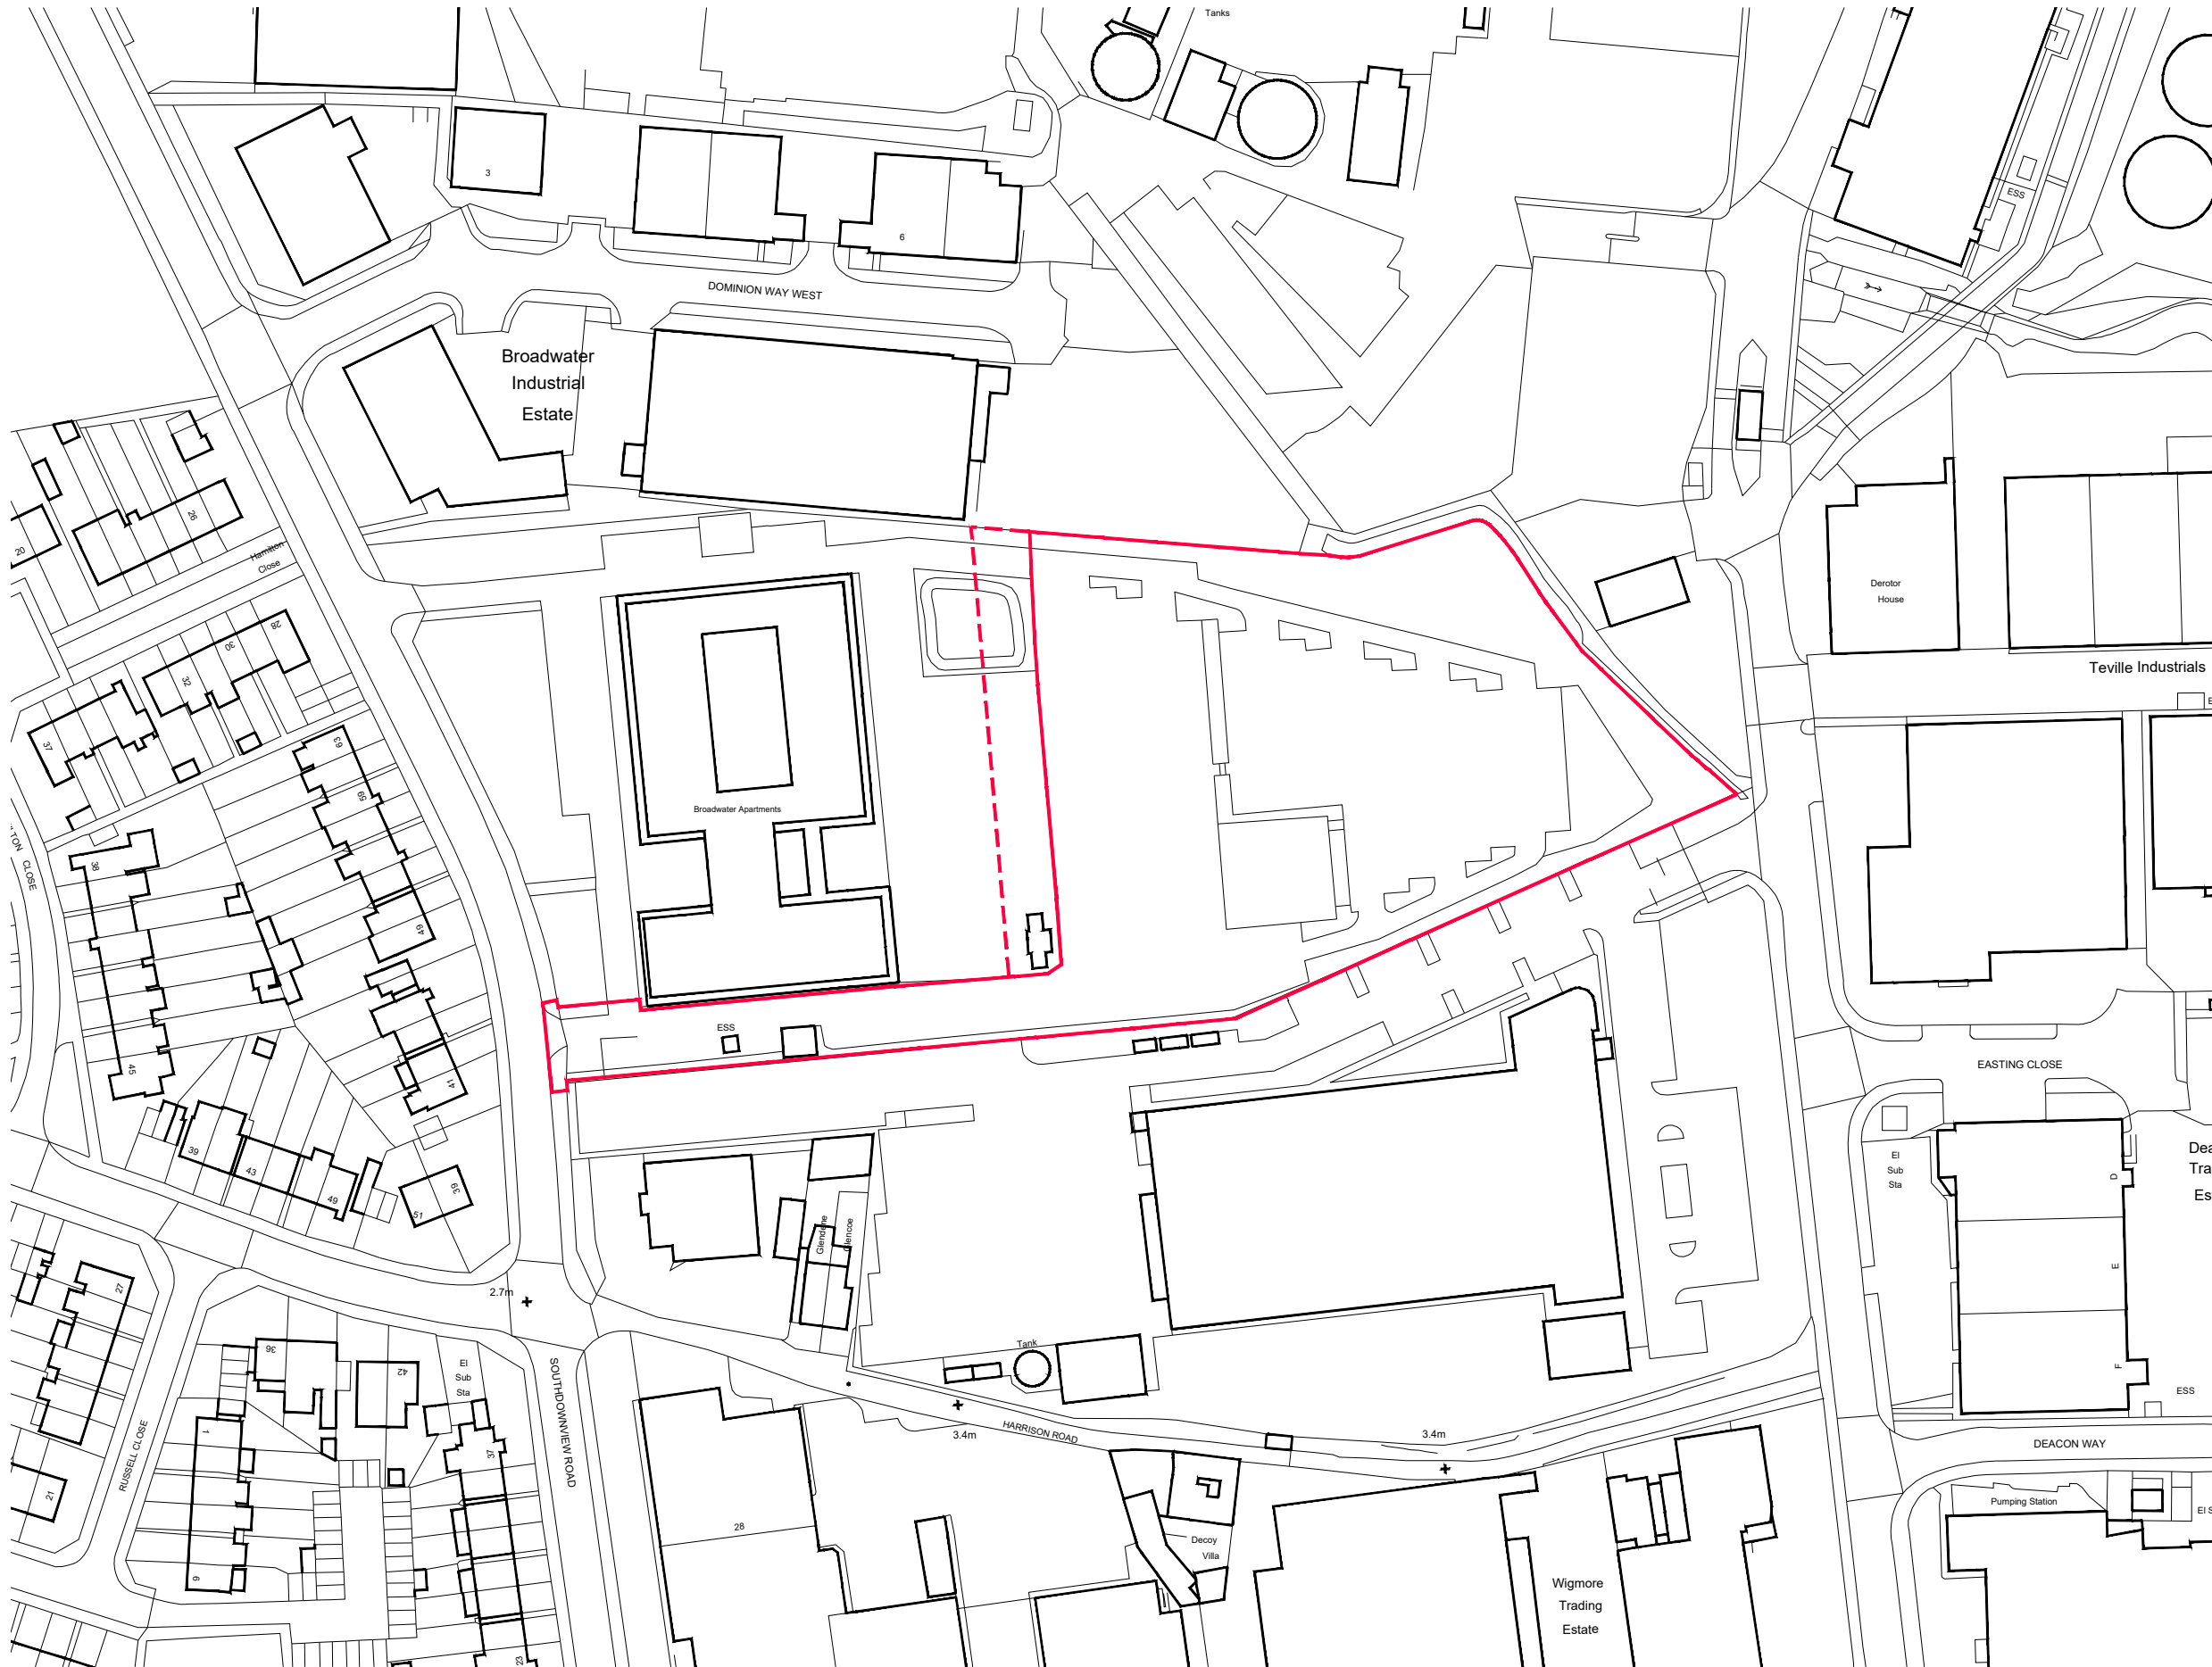

This drawing is the copyright of HNW Architects Ltd Registered No. 3589904
All dimensions must be verified on site prior to construction.
Do not scale this drawing except for Planning Application purposes.
Ordnance Survey Licence No. 100000200
Only PDF issues of this drawing are controlled. All other formats of this drawing (e.g. .dwg Autocad or .rvt Revit files) are un-controlled and are used at your own risk.
This drawing must not be copied, transmitted or passed to a third party, without written consent.

KEY

- Assumed Application Boundary
0.946Ha /2.338 Acres
- - - Extent of ownership unclear, assumed
not included as part of these works

P01	First issue	CS	AG	03.08.26
Rev	Amendments	By	Chkd	Date



HNW
Architects

Document Status
Preliminary

Client Name
Shoreham Vehicle Auctions Limited

Project Name
Southdown Vlew Road, Worthing
Rear Car Park of EDF

Scale	HNW Project No.	Date Created
A3-1:1250	23043	AUG 26

Document Title
Location Plan

Document Reference	Revision
23043-HNW-ZZ-ZZ-DR-A-1010	P01

Chichester	61 North Street, Chichester, PO19 1NB	01243 533300
Brighton & Hove	Platt9rm, Church Road, Hove, BN3 2AF	01273 932485

