ADUR & WORTHING
AWDM/ 0247/13
VALID 27 FEB 2013

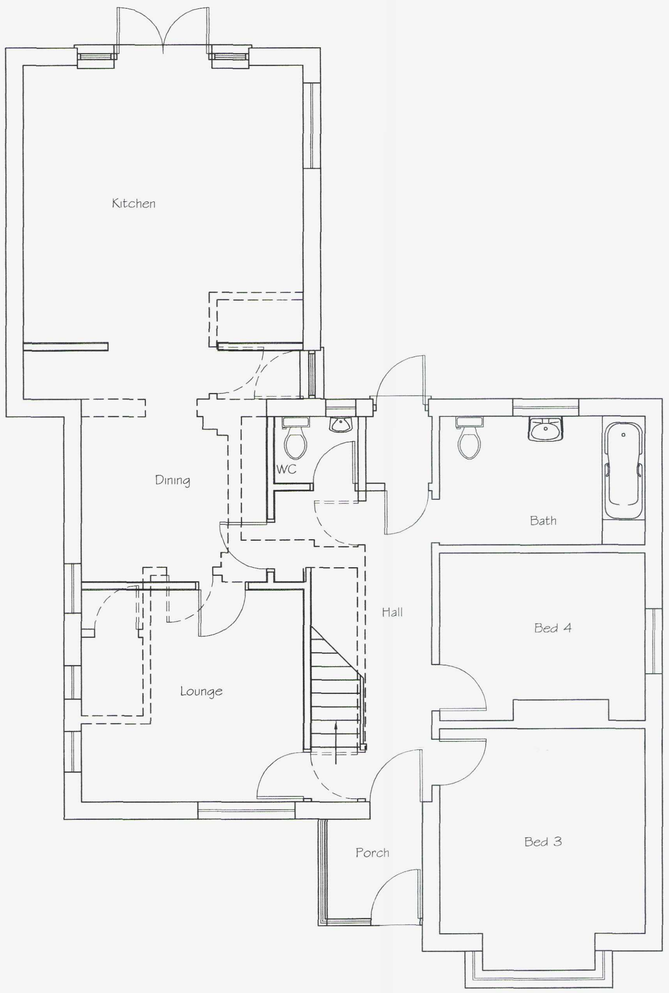

Proposed Ground Floor Plan

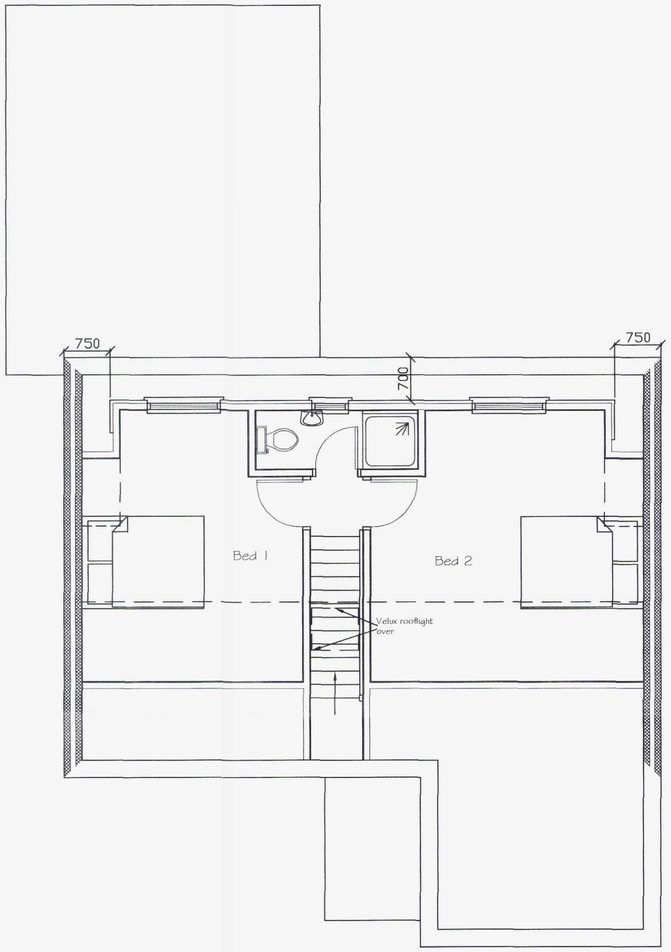

Proposed First Floor Plan

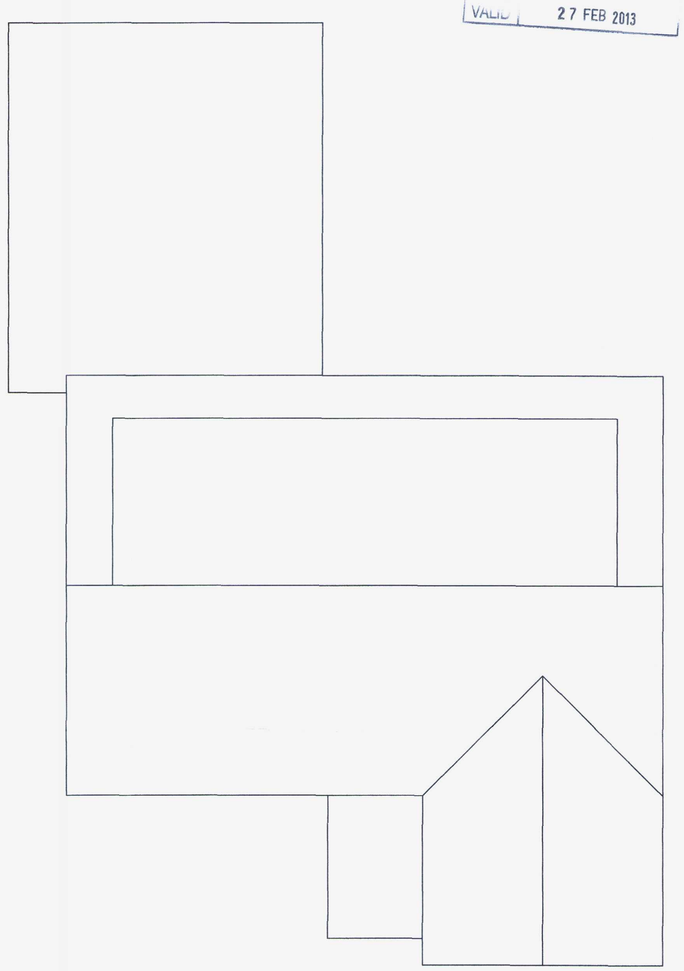

Proposed Roof Plan

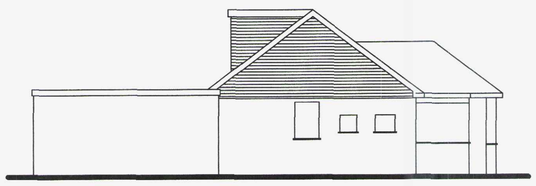

~~Existing~~ Side Elevation
Proposed

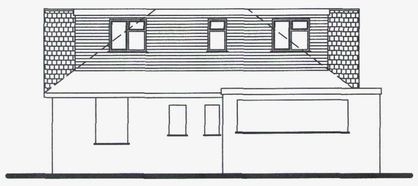

~~Existing~~ Rear Elevation
Proposed

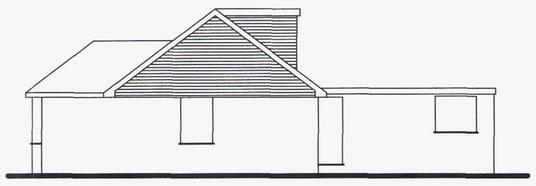

~~Existing~~ Side Elevation
Proposed

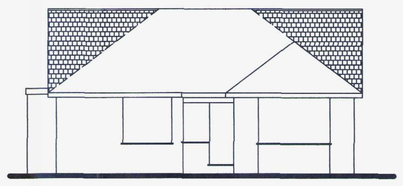

~~Existing~~ Front Elevation
Proposed

Tony Rogers
Building Consultants
Address: 40 Dawn Crescent, Upper Beeding
West Sussex, BN44 3WH
Telephone: 01903 815225 Fax: 01903 815225

Rev.	Date:	Revision Description:

Client: Mrs A Whitehead

Address: 25 Riverside Road
Shoreham-by-Sea
West Sussex
BN43 5RB

Project: Proposed rooms in roof with enlarged roof

Scale: 1:50 1:100
Paper Size A1

Date: January 2011

Drawing No: 12/717/04

Drawn By: AWR

Revision: