




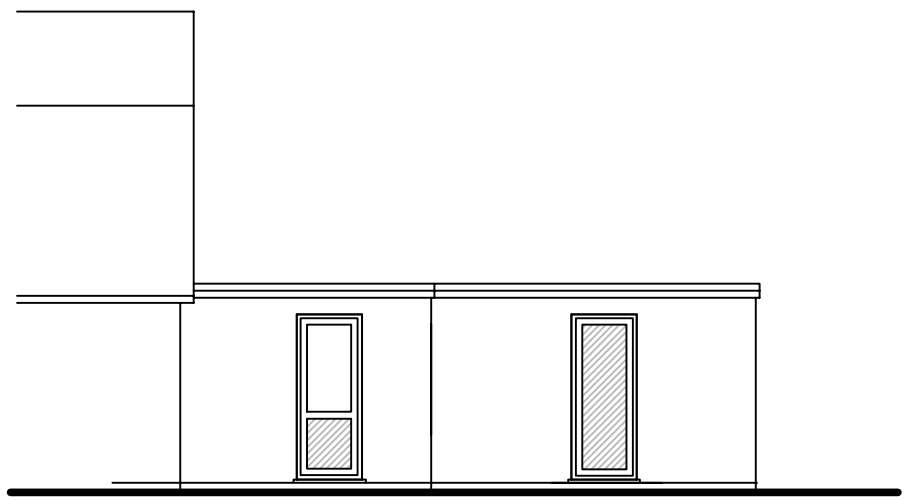

Existing east elevation

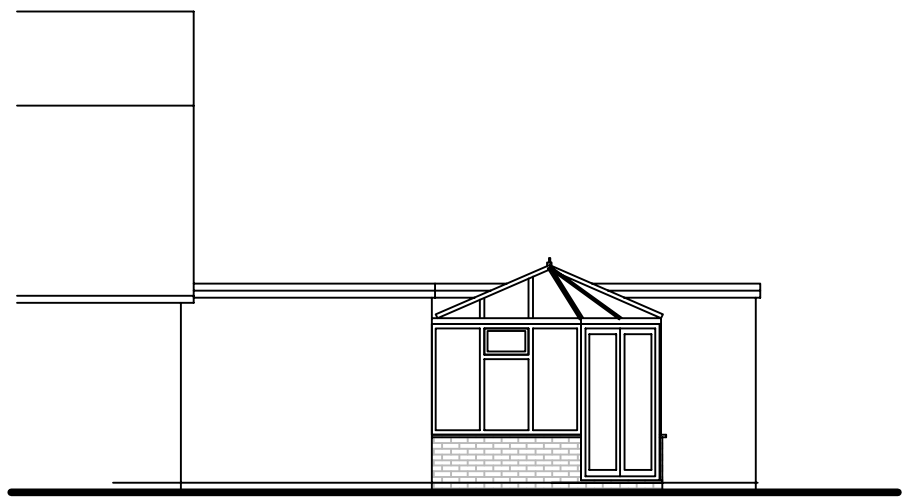

Proposed east elevation

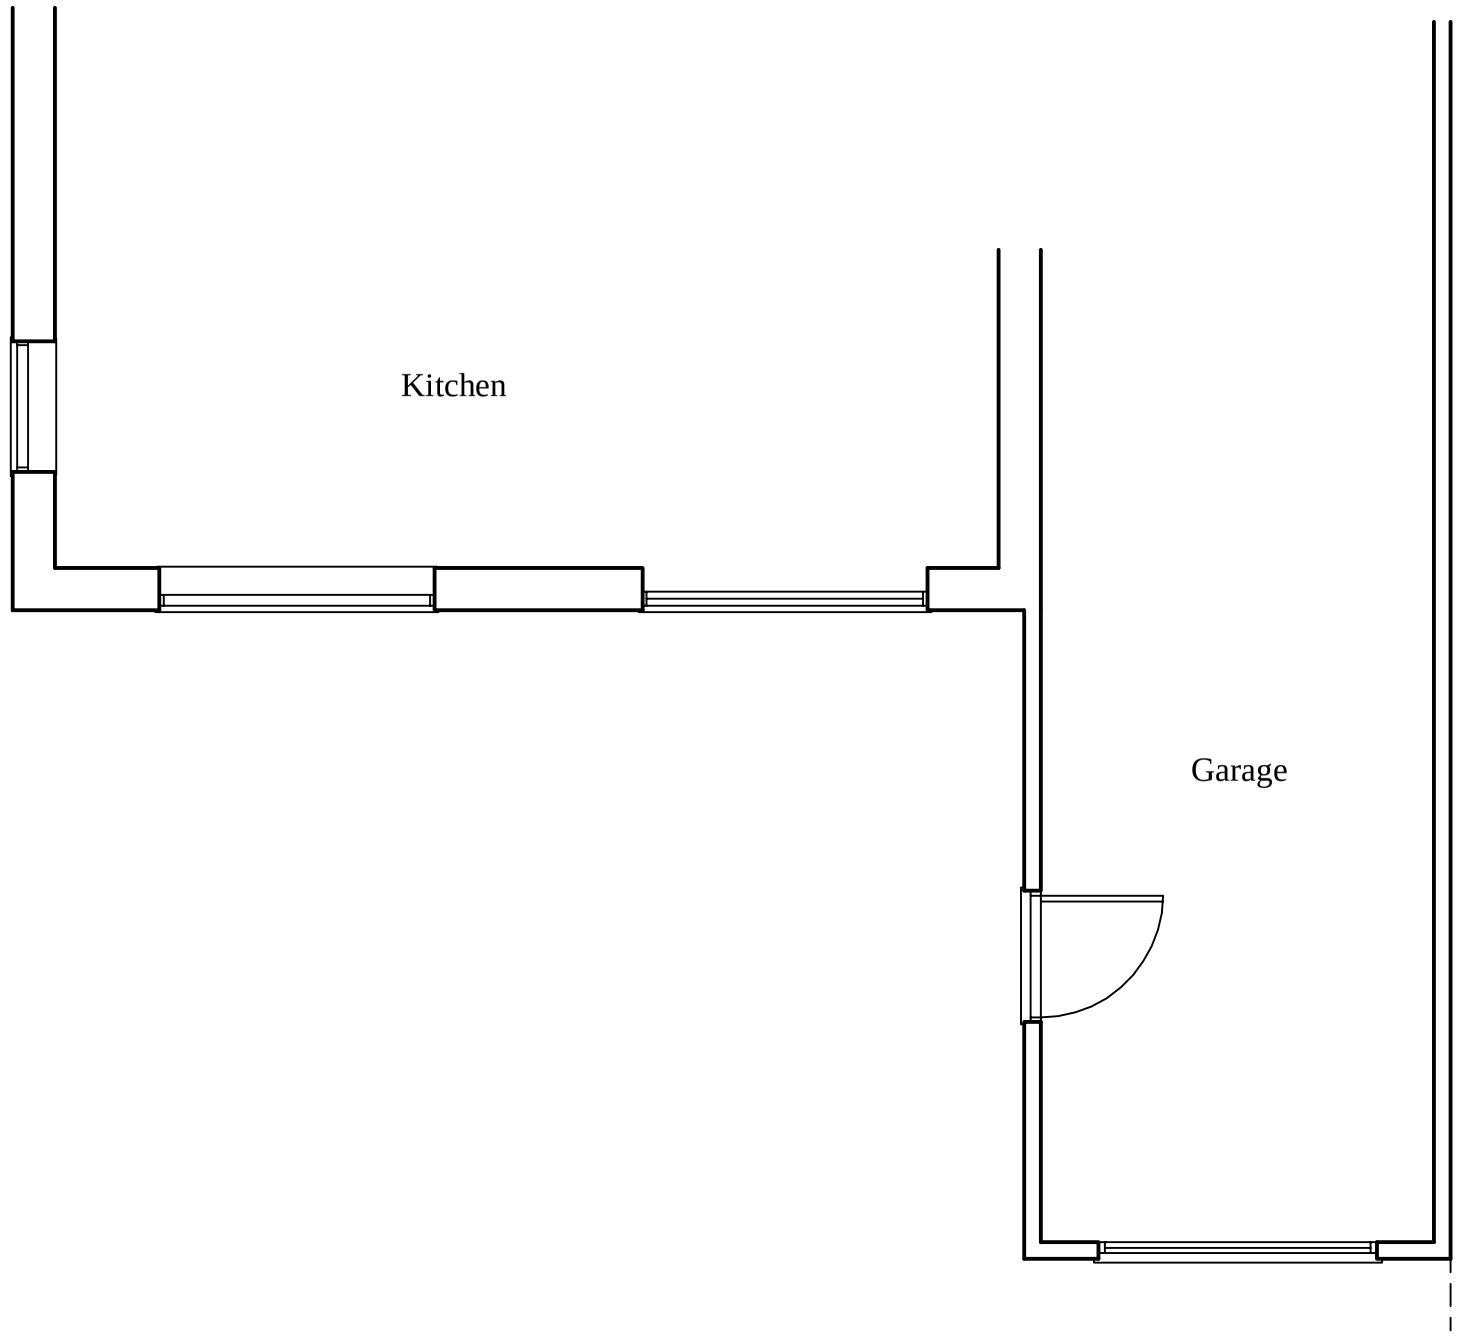

Part existing ground floor

Plan no. 05/12/04
Sheet no. 2 of 3
Scale 1/50 1/100
Revision 00
Original paper size A3

Proposed white PVCu conservatory
to rear of
7 Alexander Road Lancing
West Sussex BN15 8EJ
for
Mr & Mrs Olliver

The Project Support Practice
Chartered Building Surveyors