
1/50
1/100

0 1000 2000 3000 4000 5000



Existing rear elevation north

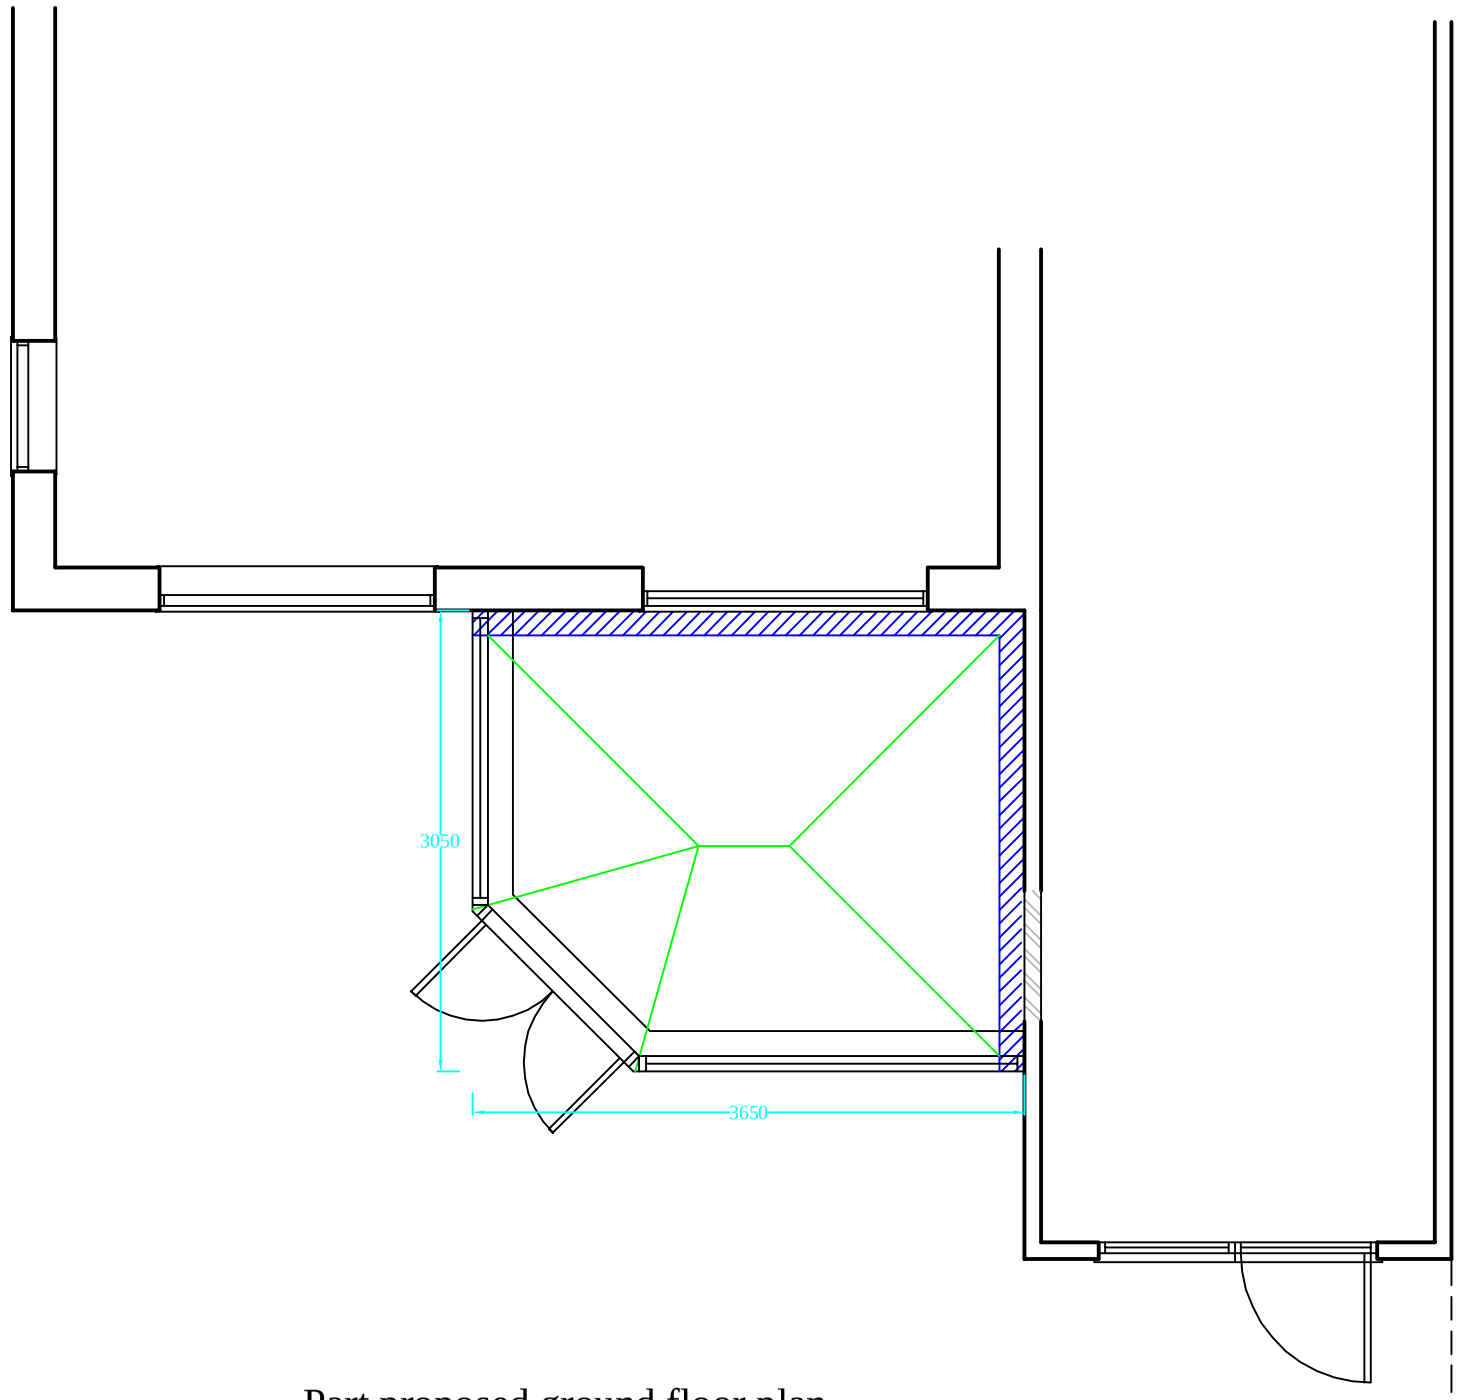

Part proposed ground floor plan



Proposed rear elevation

Plan no. 05/12/04
Sheet no. 3 of 3
Scale 1/50 1/100
Revision 00
Original paper size A3

Proposed white PVCu conservatory
to rear of
7 Alexander Road Lancing
West Sussex BN15 8EJ
for
Mr & Mrs Olliver

The Project Support Practice
Chartered Building Surveyors