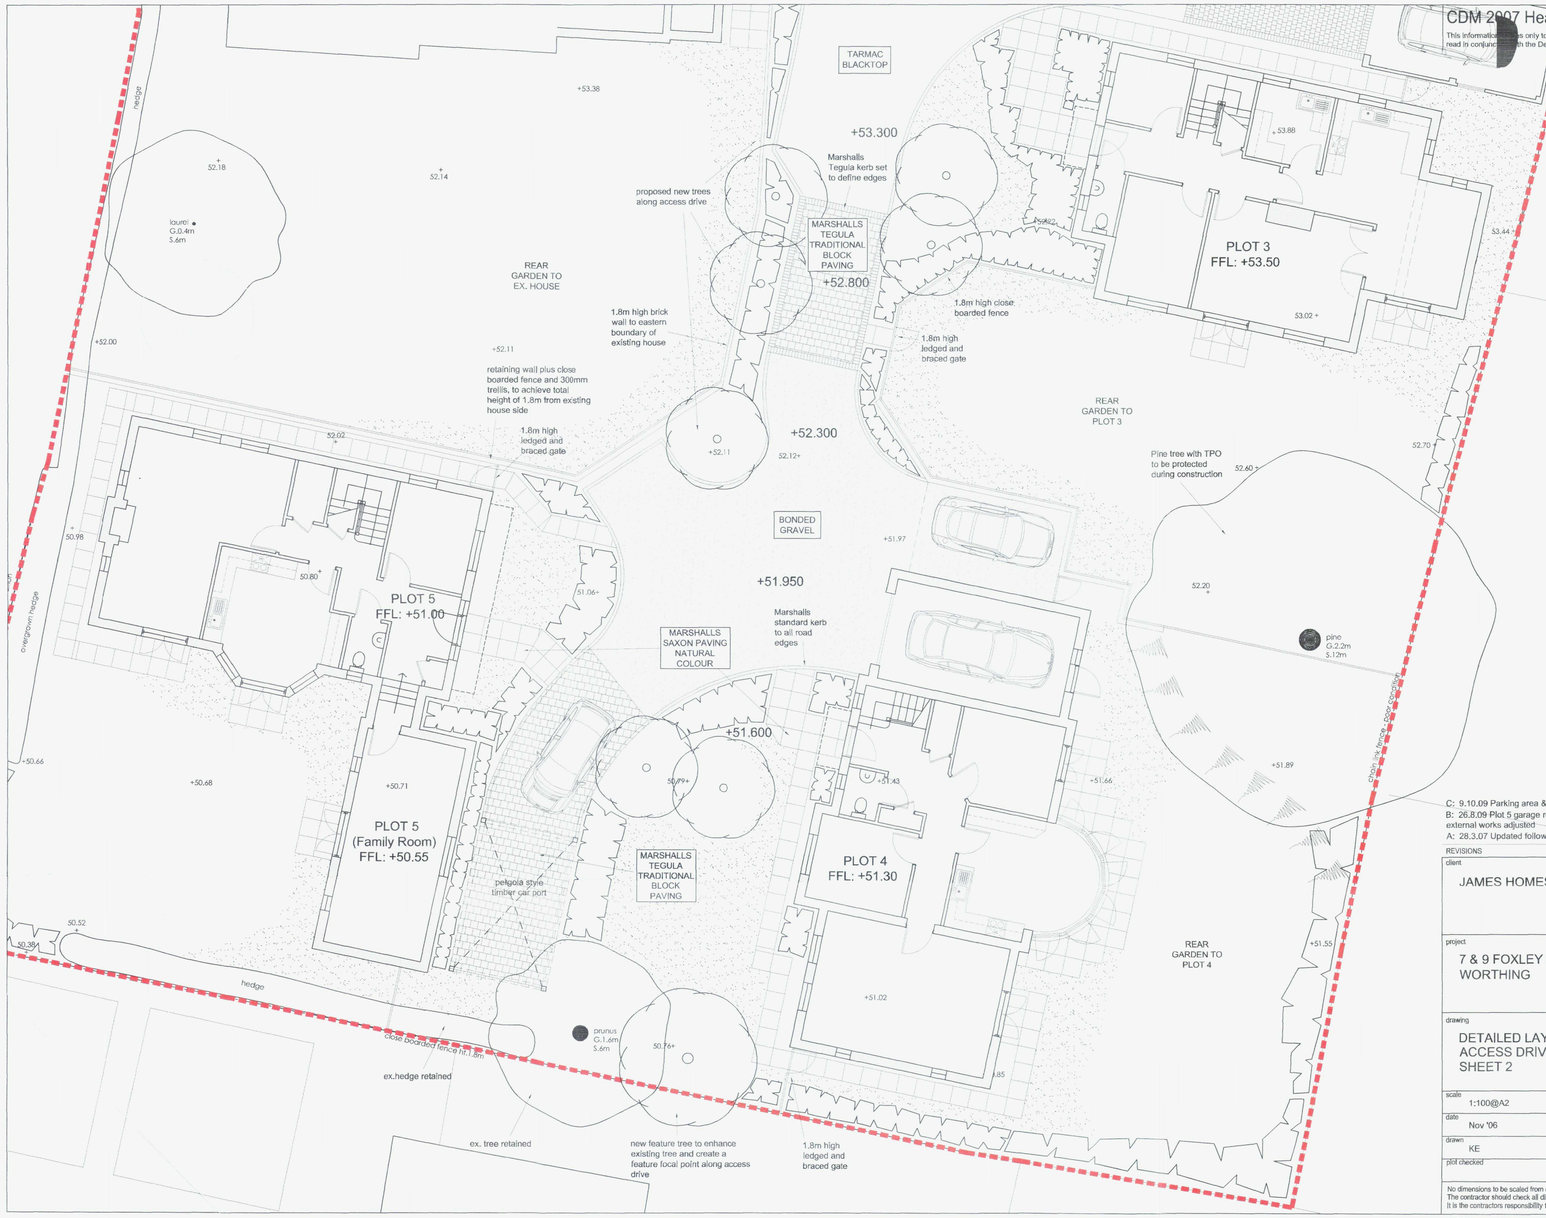


CDM 2007 Health & Safety Information:

This information relates only to 'Significant Hazards' identified on this drawing and is to be read in conjunction with the Designer's Risk Assessment Register.

BOROUGH OF WORTHING
DEPOSITED 9.10.09
TP REF No.
WB/07/1060/FUL/NMA1

C: 9.10.09 Parking area & finishes adjusted for plots 4 & 5 KE
B: 26.8.09 Plot 5 garage removed, replanned internally, car port and external works adjusted KE
A: 28.3.07 Updated following comments from Highways KE

REVISIONS drawn

client: JAMES HOMES LTD

project: 7 & 9 FOXLEY LANE WORTHING

drawing: DETAILED LAYOUT / ACCESS DRIVE DETAILS SHEET 2

MICHAEL COOK ASSOCIATES

Brooklyn Chambers
11 Goring Road
Worthing
West Sussex BN12 4AP
Tel: 01903 248777
Fax: 01903 248866
E-Mail: office@michaelcookassociates.co.uk

scale	drawing no	revision
1:100@A2	4933/14	C
date: Nov '06		
drawn: KE		
plot checked	CAD File Name: 4933masLdwg	xrefs:

No dimensions to be scaled from drawing.
The contractor should check all dimensions on site.
It is the contractors responsibility to ensure compliance with Building Regulations.

CAD Plot date: 09/10/2009 - 14:07:44