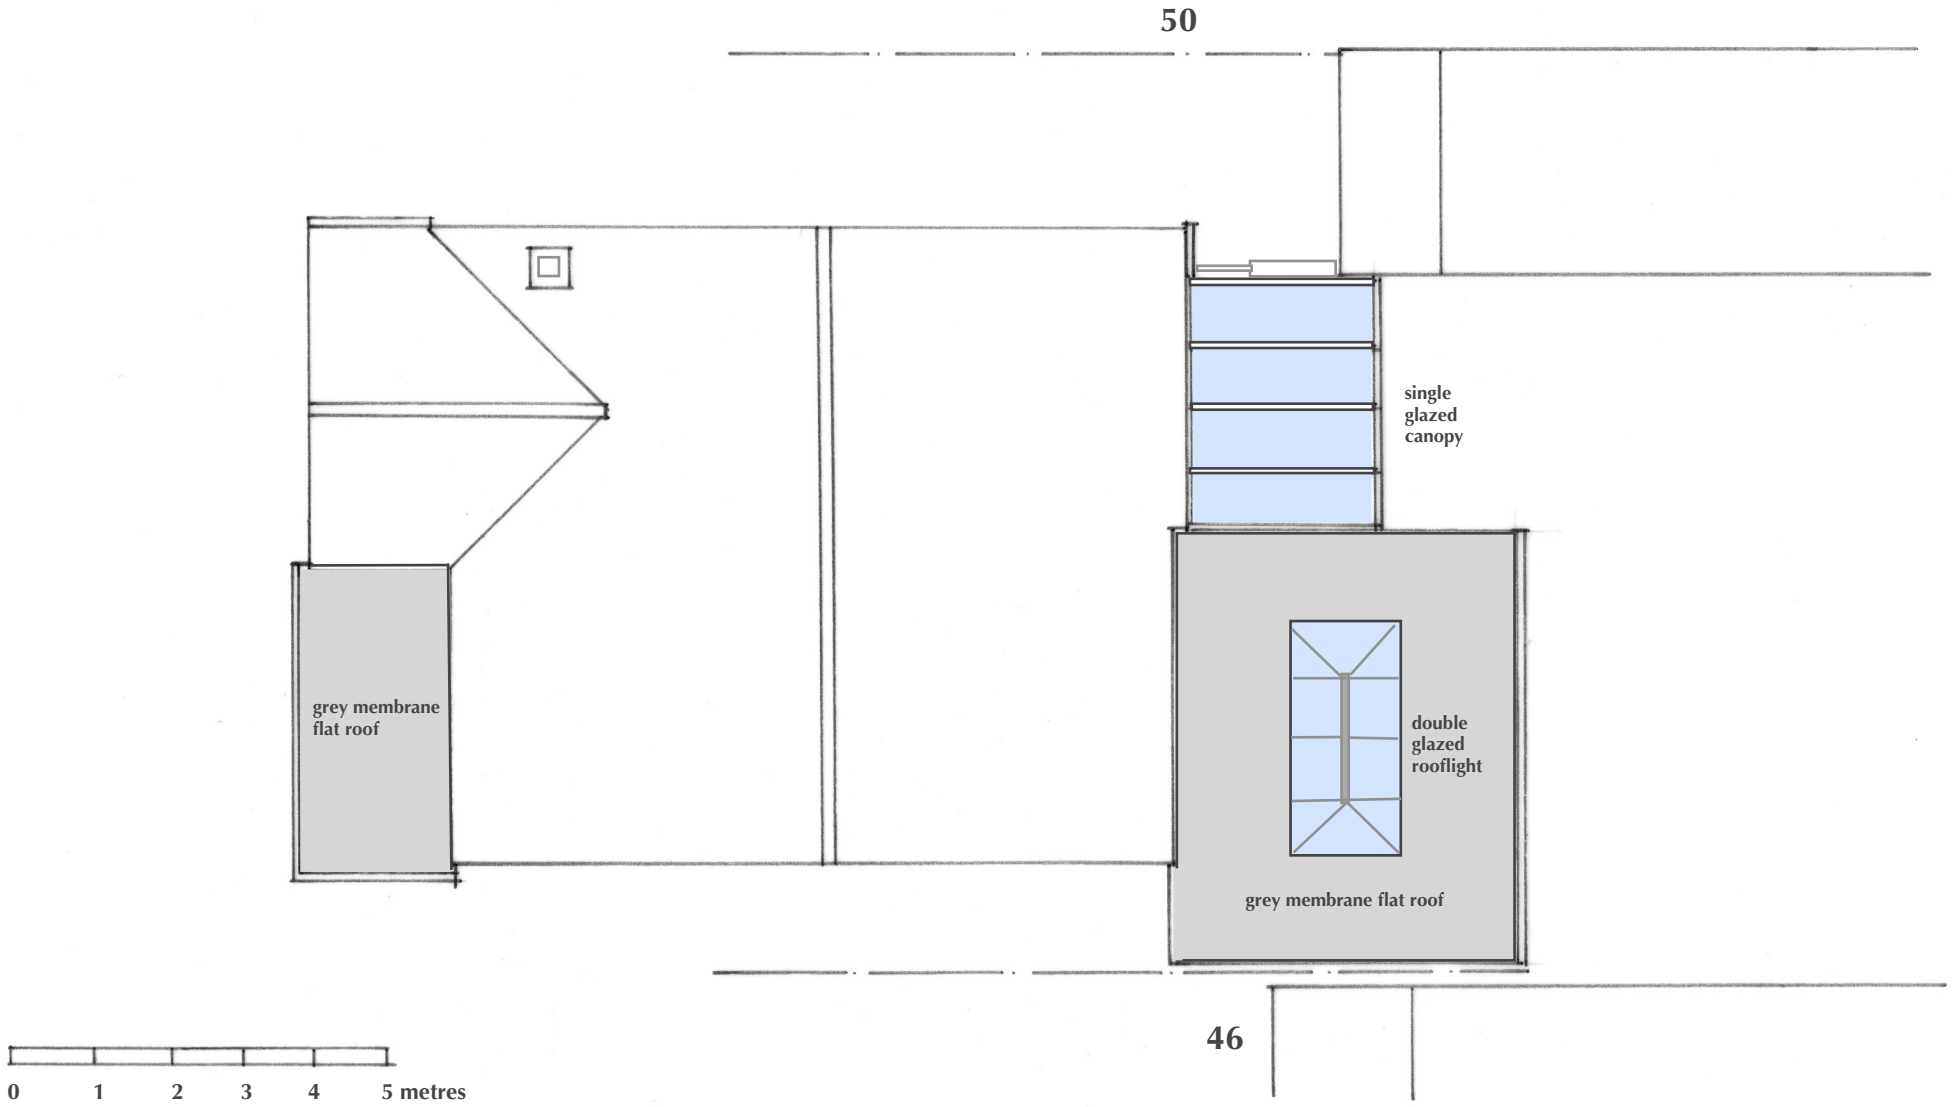

48 Burnside Crescent Sompting Front and Rear Extensions ROOF PLAN_PROPOSED 1.100 at A4 0278_08