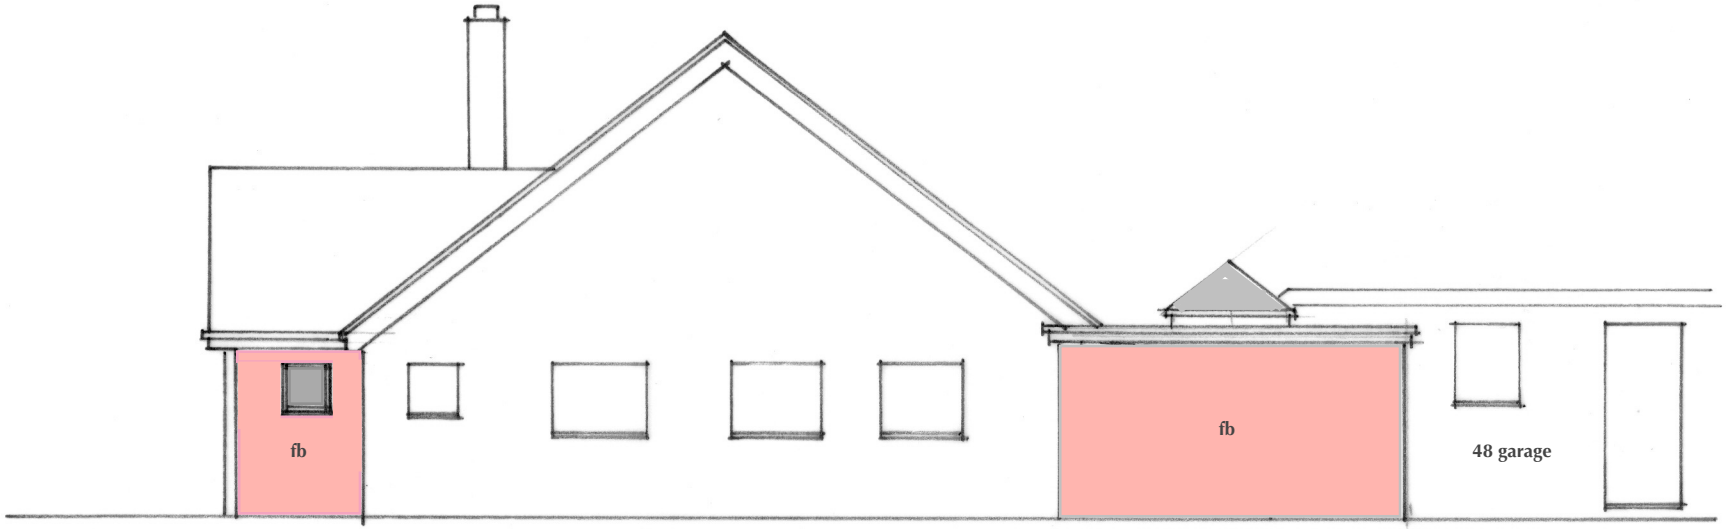

south elevation (side)

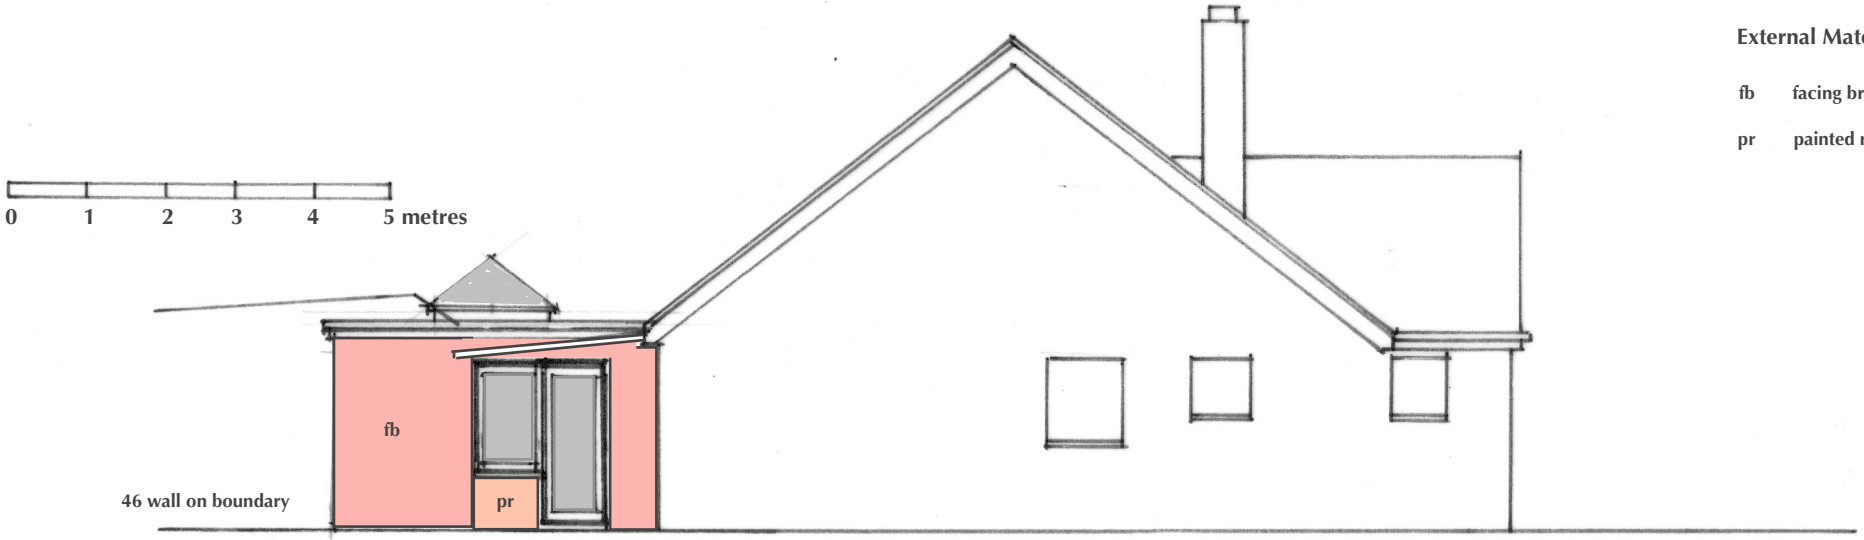

north elevation (side)

External Materials

fb facing brickwork to match existing

pr painted render, as existing at front

48 Burnside Crescent Sompting Front and Rear Extensions ELEVATIONS_N_S_PROPOSED 1.100 at A4 0278_09