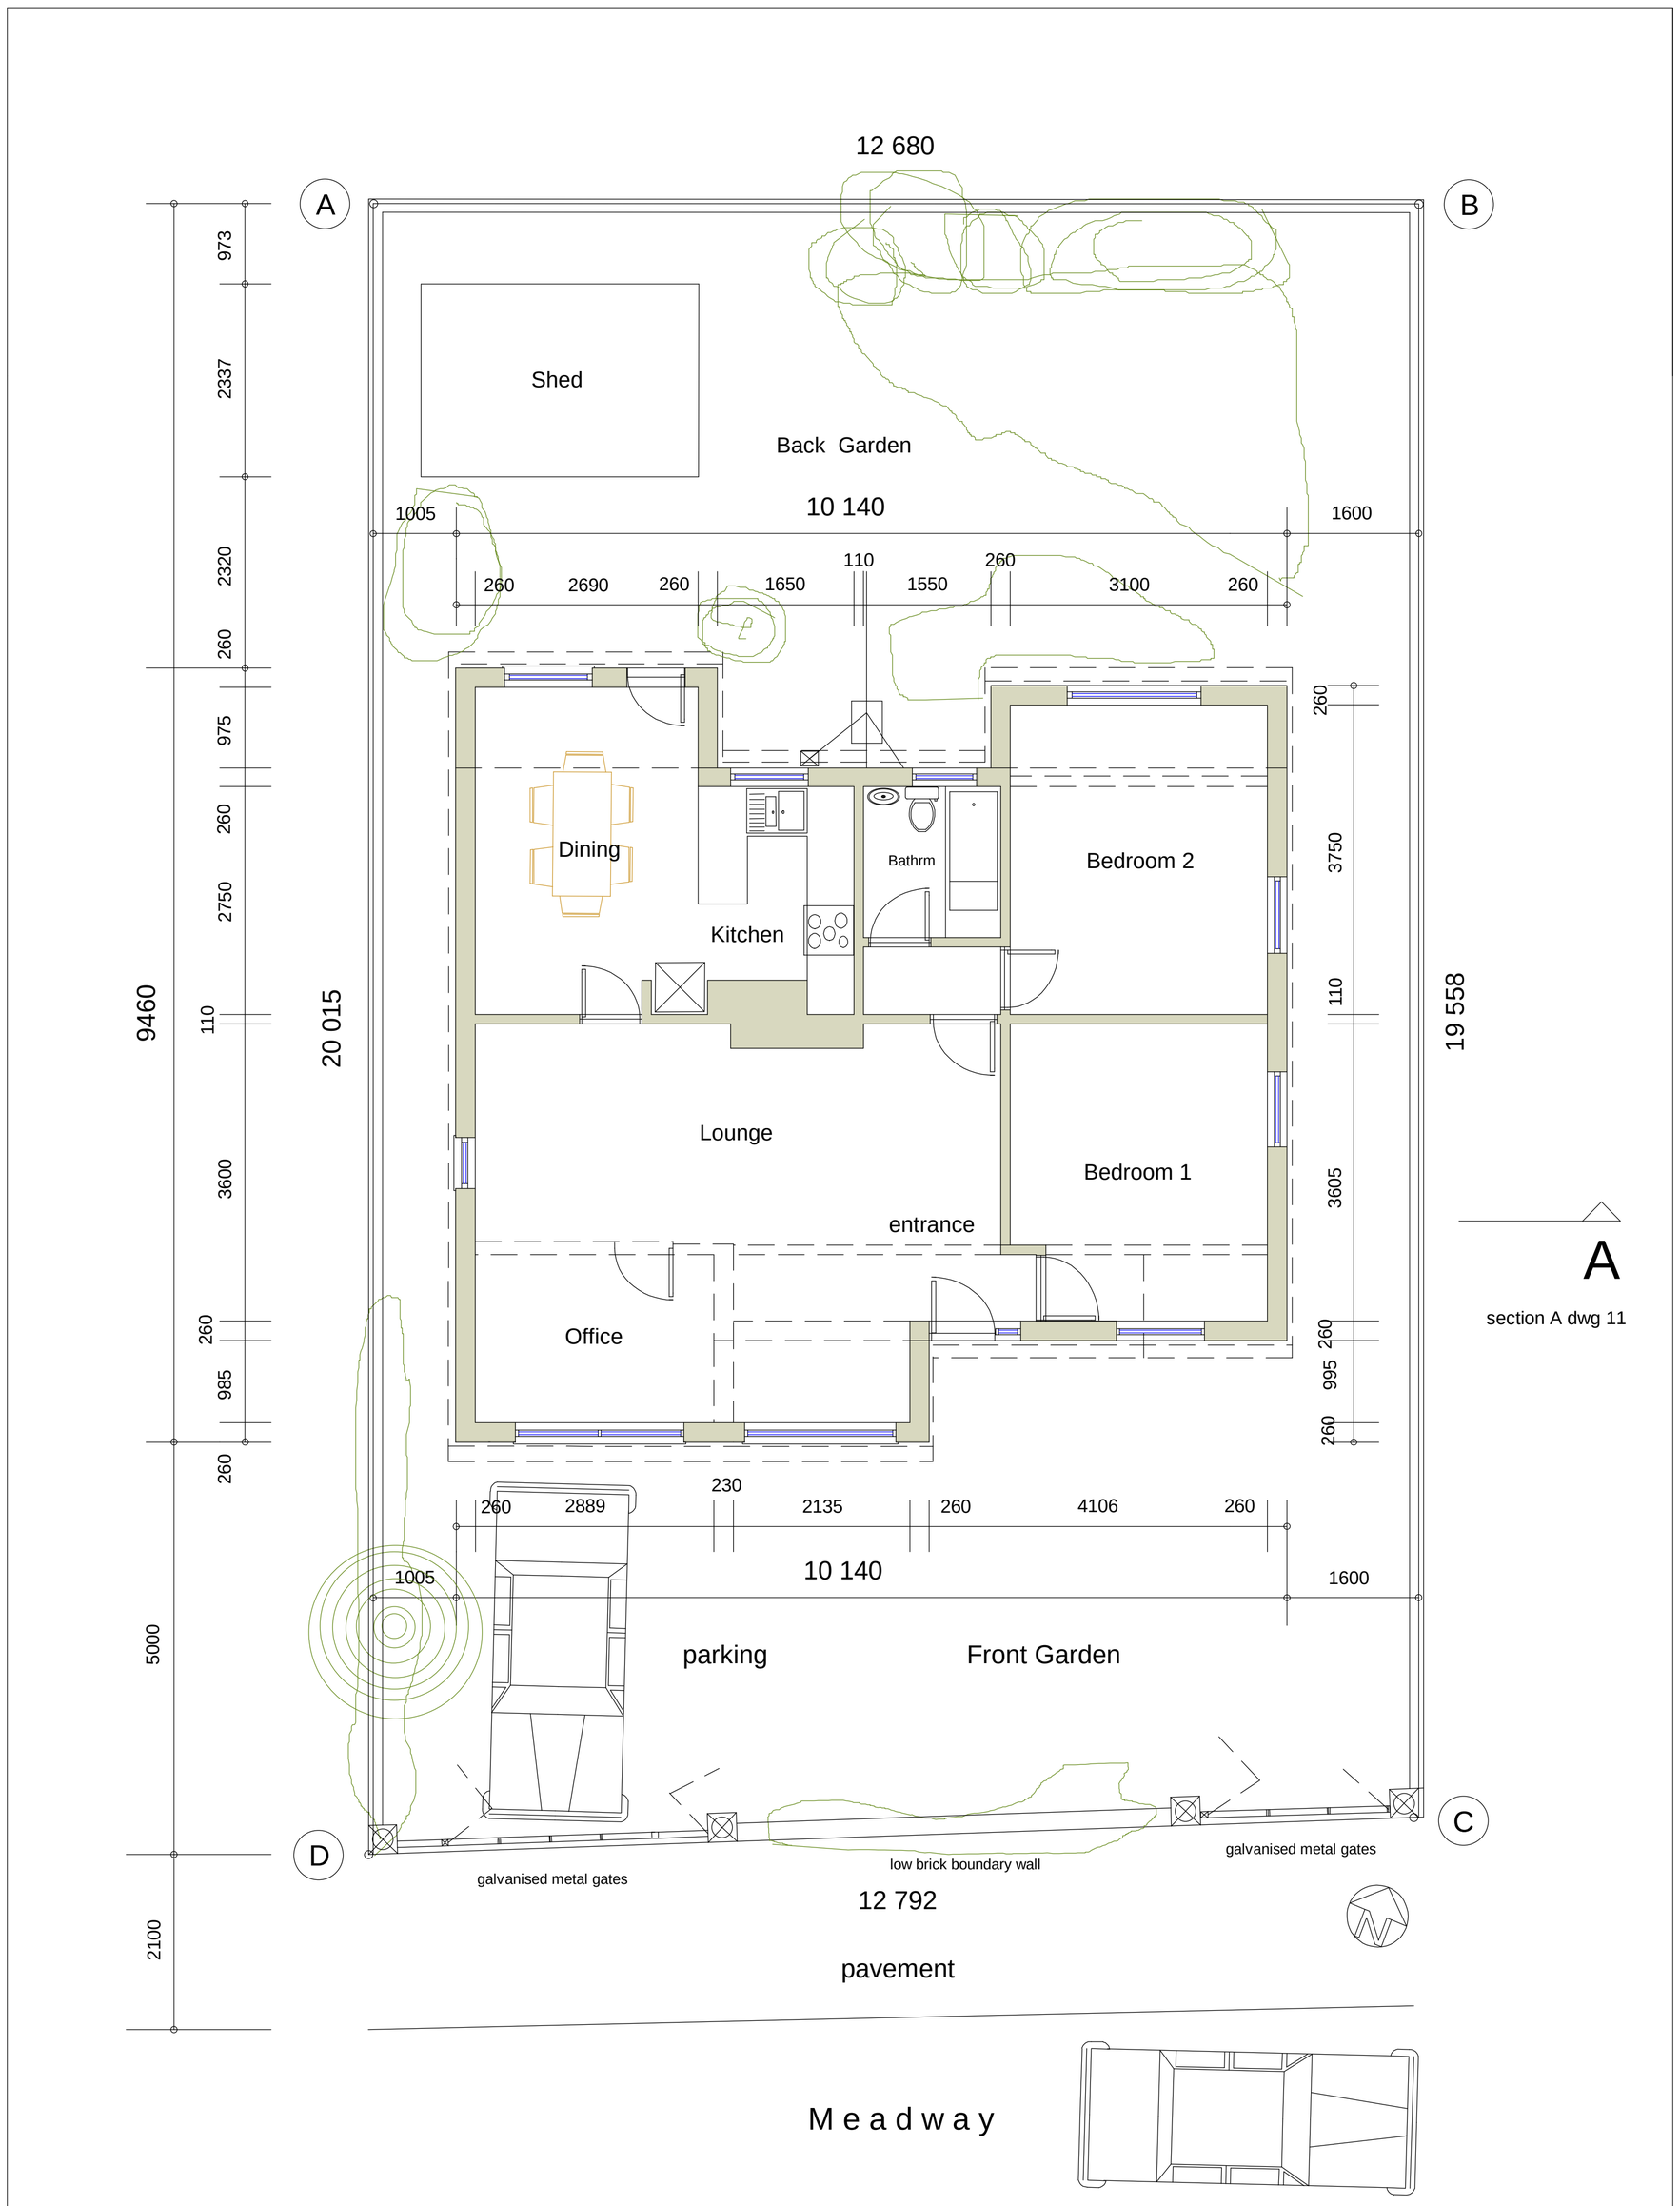


0 Existing Ground Floor Plan

CHRISTOPHER
COWLEY AND
ASSOCIATES
079-86340719
c.cowley@tiscali.co.uk

REFERENCE VERWYS

PROJECT PROJEK

Martin and Rene De Lange Stean

2 The Meadway, Shoreham by Sea BN43 5RP

TITLE TIETEL

Existing
Ground Floor Plan

DRAWN CJC GETEKEN

SCALE SKAAL
1:50

NO

01