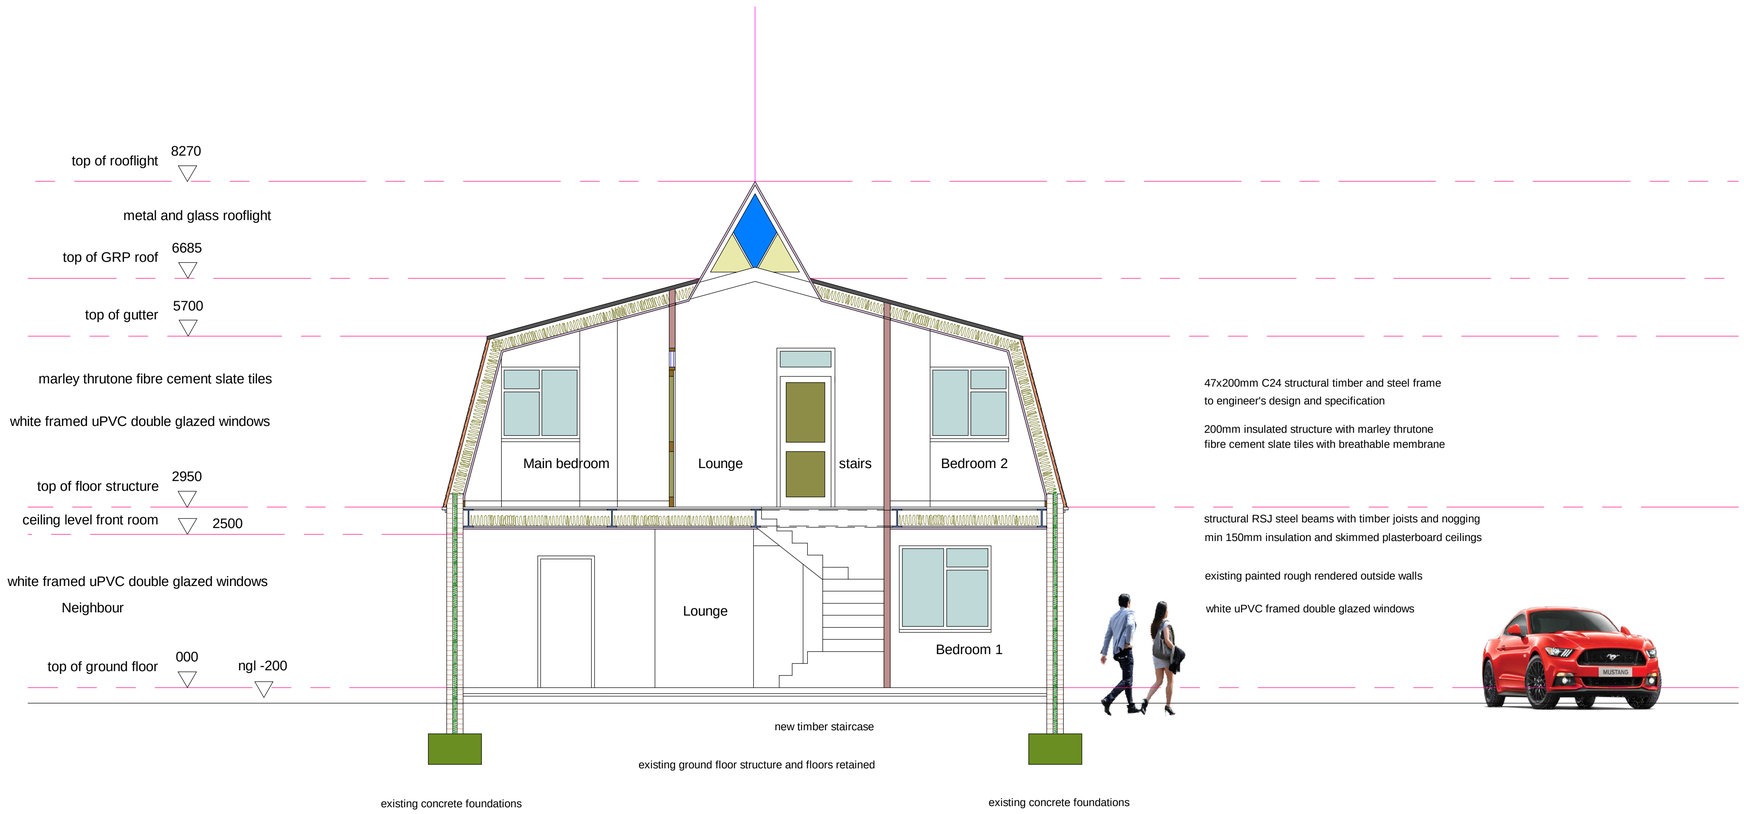


0 Section B - B

NO 10

TITLE Proposed Section B - B

TIETEL

DRAWN CJC

GETEKEN

SCALE 1:50

SKAAL

PROJECT

PROJEK

Martin and Rene De Lange Stean

2 The Meadway, Shoreham by Sea BN43 5RP

REFERENCE

VERWYS

CHRISTOPHER
COWLEY AND
ASSOCIATES
079-86340719
c.cowley@tiscali.co.uk